



Village of Hinsdale
19 E. Chicago Avenue
Hinsdale, IL 60521-3489
(630)789-7000

Village Website: www.villageofhinsdale.org

PUBLIC SERVICES UTILITY PERMIT APPLICATION - Permit Fee of \$100.00

Date of Application: 11-8-21 Permit No: ATT-0036 Permit Expiration Date: 12-31-21

Utility Company Information:

Company Name: AT&T
Address: 1000 COMMERCE DR
City, State, Zip: OAK BROOK IL 60523
Contact Person: CARL SIRAN
Phone Number: 708-897-7562
Email Address: CS223T@ATT.COM
Cell Number: 708-897-7562
Project/Work Order Number: ATT#A0221Z8

Contractor Information:

Company Name: JOSCO
Address: 2551 Division St #102
City, State, Zip: Joliet, IL, 60435
Contact Person: Chris Nurczyk-PM
Phone Number: OFFICE: 815-725-1975
Email Address: joe.w@josco.com
Cell Number: _____

PROJECT LOCATION: Burner and Chicago

Description of work covered under this permit: Bore and place a total of 316' of 2" conduit in 3 separate location. See attached prints
Estimated cost for excavation approx \$7,000

Start Date: 11-22-21

Completion Date: 12-3-21

Site Plan/Details/Specifications (3 sets) included with application?
Currently registered as a Utility Contractor with the Village of Hinsdale?
Engineer Estimate of Cost included with application?

☒ YES ☐ NO
☒ YES ☐ NO
☒ YES ☐ NO

Type of Utility: ☐ ComEd ☐ Nicor ☐ Comcast ☐ Water ☐ Sewer
☒ Communications: ☒ Fiber Optic ☐ Wireless ☐ Other: _____

Applicant Information:

Print Name: CARL SIRAN-AT&T OSPE Phone Number: 708-897-7562
Company: AT&T Email Address: CS223T@ATT.COM
Signature: CARL SIRAN-ATT ENGINEER Digitally signed by CARL SIRAN-ATT ENGINEER
Date: 2021.11.08 08:02:28 -0600 Date: 11-8-21


ALL CONSTRUCTION SHALL BE DONE IN ACCORDANCE WITH THE LATEST EDITION IN EFFECT ON THE DATE OF PERMIT APPLICATION OF THE FOLLOWING: STANDARD SPECIFICATIONS FOR ROAD AND BRIDGE CONSTRUCTION & SUPPLEMENTAL SPECIFICATIONS AND RECURRING SPECIAL PROVISIONS BY THE ILLINOIS DEPARTMENT OF TRANSPORTATION, ILLINOIS MANUAL ON UNIFORM TRAFFIC CONTROL DEVICES FOR STREETS AND HIGHWAYS, STANDARD SPECIFICATIONS FOR WATER AND SEWER MAIN CONSTRUCTION IN ILLINOIS, AND THE VILLAGE OF HINSDALE SUBDIVISION ORDINANCES (Ord. 02007-73, 11-6-2007) AND ENGINEERING STANDARDS.

Village Use Only

Permit Approved: ☒ YES ☐ NO

Conditions for Approval/Reasons for Denial: RESTORE ALL DISTURBED AREAS WITHIN 14 DAYS OF COMPLETION. NOTIFY RESIDENTS 48 HOURS PRIOR TO START.

Approved By: CARL SIRAN-AT&T OSPE G. A. Diaz Date: 11-8-21 11/8/21

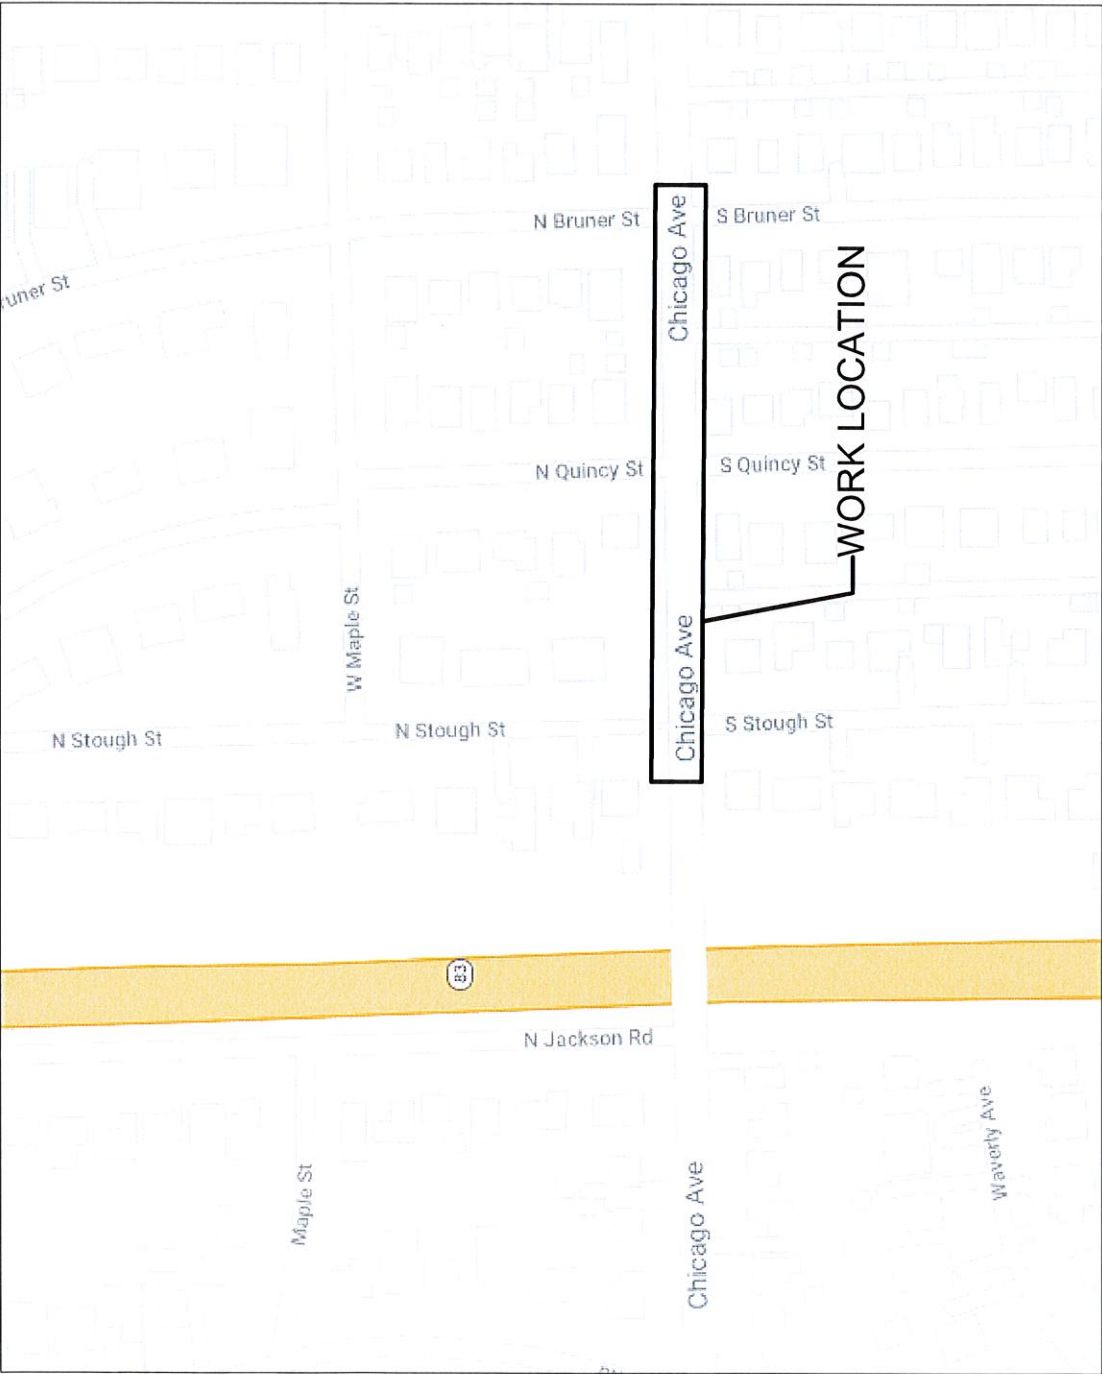

A0226AH PROPOSED DETAILS	
DESCRIPTION	QUANTITY
MANHOLE	0
PEL/PHP/CMPI	0
FLOWER POI	0
HANDHOLE	0
BORE PIT/TURN PIT/DIG PIT	4



AT&T PROJECT: A0226AH

ENGINEER: CARL SIRAN

TEL # 708-897-7562

QUARTER SECTION: SE-2

MUNICIPALITY: HINSDALE

TOWNSHIP: DOWNERS GROVE

WIRE CENTER: HINSDALE

COUNTY OF: DUPAGE

DWG 1 OF 4 REV. NO.

PREPARED BY: S. VERMA



CHC CONSULTING

1845 W. Greengarden Ave., Suite 300

Orange, CA 92668

(949) 250-0004 / FAX (949) 250-0006

PHYSICAL ADDRESS:-

11 N STOUGH ST, HINSDALE, IL 60521, USA

GENERAL CONSTRUCTION NOTES:

1. LOCATE ALL UNDERGROUND OBSTRUCTIONS PRIOR TO DIGGING. CONTACT J.U.L.I.E. AT 8-1-1 TWO BUSINESS DAYS IN ADVANCE TO DIGGING.
2. RESTORE ALL DISTURBED GROUNDS TO ORIGINAL OR BETTER CONDITION AS SOON AS POSSIBLE OR WITHIN TWO (2) WEEKS AFTER CONSTRUCTION IS COMPLETE.
3. AT&T CONTRACTOR TO PLACE CONDUIT NO LESS THAN 24" DEEP.
4. AT&T CONTRACTOR TO PROVIDE ALL BARRICADES AND WORK AREA PROTECTION.
5. AT&T CONTRACTOR IS REQUIRED TO KEEP ALL ROADWAY PAVEMENT, CURBS, GUTTERS AND STORM WATER COLLECTORS FREE OF MUD AND OTHER DEBRIS AT ALL TIMES DURING CONSTRUCTION.
6. ALL PROPOSED WORK IS IN EXISTING PUBLIC RIGHT OF WAY AND/OR UTILITY EASEMENT.
7. TUNNEL ALL TREES PER BUREAU OF FORESTRY GUIDELINES.


CAUTION: VOLTAGE RANGES FROM 301V TO 15KV
THIS PROJECT REQUIRES COORDINATION WITH UT: NA

PERMIT PRINT




ISSUE
1

DATE
11/1/21

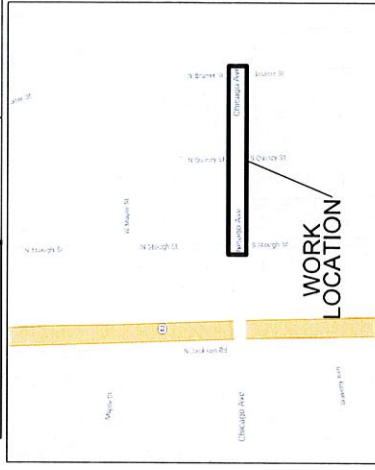

VICINITY MAP

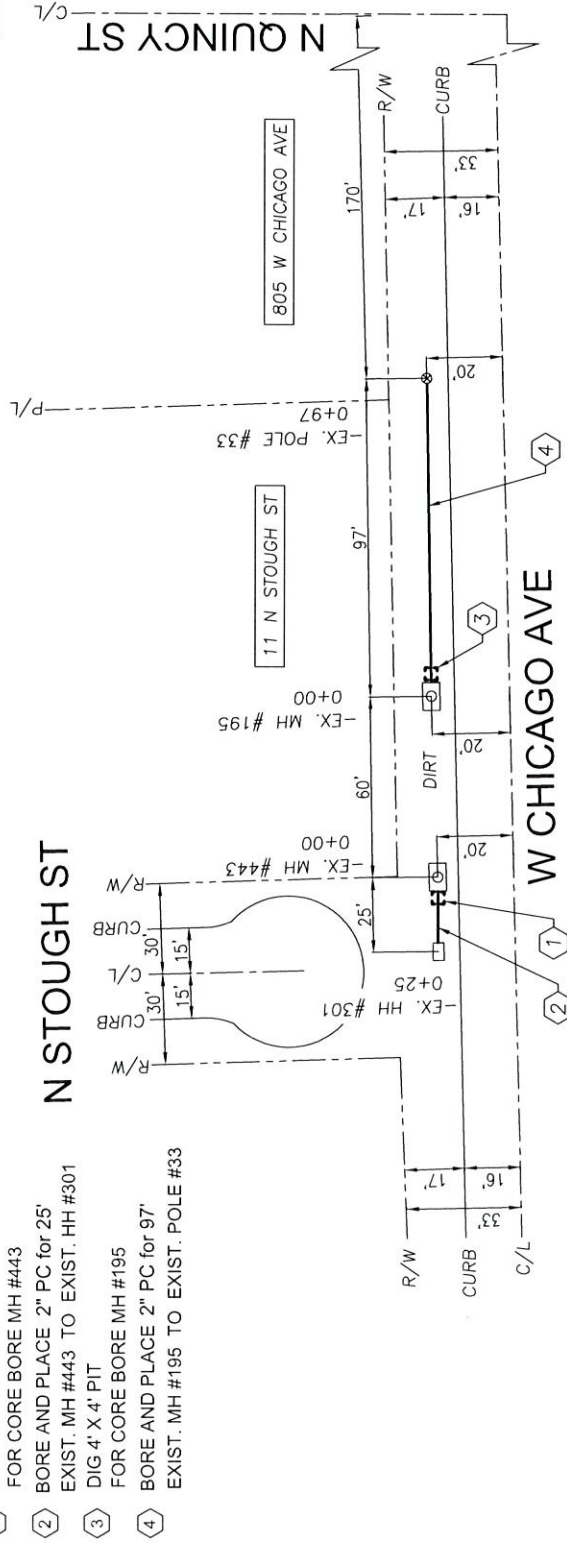

EXCAVATION DATA	
DIRT	BORE LENGTH
(2) 4'X4'=32 SQ FT	122 FT.

PREPARED BY: S. VERMA
CHC CONSULTING
1845 W. Orangewood Ave., Suite 300
Orange, CA 92668
(949) 250-0004 / FAX (949) 250-0006


AT&T PROJECT: A0226AH
ENGINEER: CARL SIRAN
TEL # 708-897-7562
QUARTER SECTION: SE-2
MUNICIPALITY: HINSDALE
TOWNSHIP: DOWNERS GROVE
WIRE CENTER: HINSDALE
COUNTY OF: DUPAGE

DWG 2 OF 4 REV. NO. _____






ISSUE	DATE
1	11/1/21

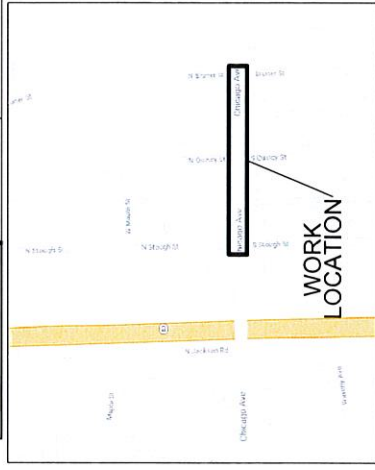

WORK
LOCATION

VICINITY MAP

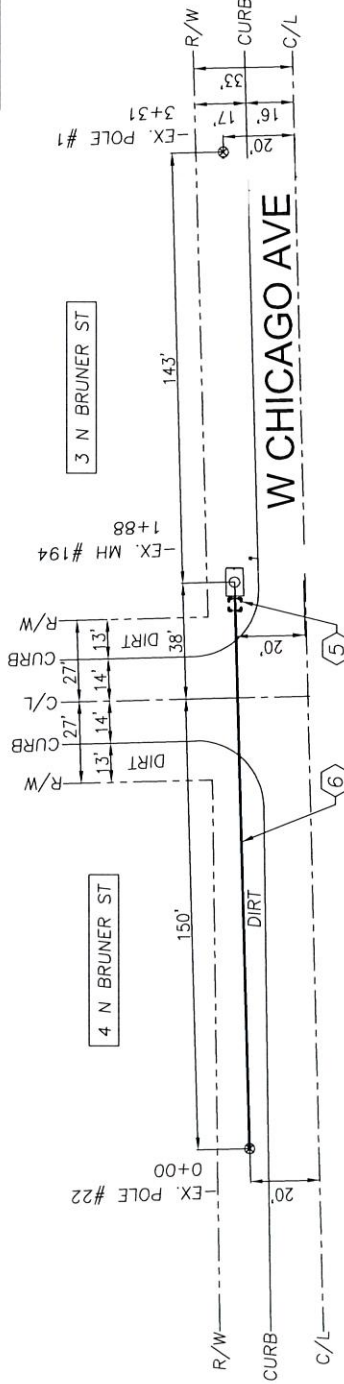

EXCAVATION DATA	
BORE PIT	BORE LENGTH
(2) 4"x4"=32 SQ FT	331 FT.



SCALE-N.T.S.

AT&T PROJECT: A0226AH
ENGINEER: CARL SIRAN
TEL # 708-897-7562
QUARTER SECTION: SE-2
MUNICIPALITY: HINSDALE
TOWNSHIP: DOWNERS
WIRE CENTER: HINSDALE
COUNTY OF: DUPAGE
DWG 3 OF 4 REV. NO. _____

PREPARED BY: S. VERMA

 **CHC CONSULTING**
1845 W. Orangewood Ave., Suite 300
Orange, CA 92668
(949) 250-0004 / FAX (949) 250-0006



ISSUE	DATE
1	11/1/21

PERMIT PRINT

i. GENERAL CONDITIONS

1. The applicant shall comply with all rules, regulations and provisions of the Ordinance unless specifically modified or specified in this GC.
2. The minimum storm water submittal and design requirements shall be as delineated below in the Submittal Requirements and the Special Conditions & Design Requirements sections of this GC. Other items may be required by the Director or Administrator to demonstrate compliance with the Ordinance.

3. In a non-waiver or partial waiver community, authorization is required from the Director for work in a flood plain, wetland or non-turf grass buffer area. If required, site wetland boundaries shall be demarcated in the field and verified by an Environmental Scientist representing the County, or the Complete Waiver Community. Mitigation measures may be required for any impacts. Any significant impact, based on the opinion of the Director or the Administrator, may be judged to be beyond the scope of work that may be authorized by this GC.

4. All disturbed areas are to be seeded, sodded, or planted with other vegetation as approved by the Director or Administrator; if seeded, the restored area must be protected with erosion control measures until the vegetation has been established and the ground is stabilized.

5. Minor temporary stockpiling of materials or fills with the flood plain may be allowed. The Director or Administrator may place limits on how long and where the temporary stockpiling can take place.

6. Construction activities shall commence within one hundred eighty (180) calendar days after the issuance of any local permit or jurisdictional authorization otherwise this GC shall be null and void. If in the opinion of the Director or the Administrator conditions existed beyond the control of the applicant preventing construction activities to commence, additional time may be granted beyond the one hundred eighty (180) calendar day time limit.

7. A certification under this GC expires one (1) year following the date of certification issuance unless extended in accordance with Section 15-32 of the Ordinance.

8. A security as required in accordance with Article VI of the Ordinance may be waived by the Director or Administrator.

ii. SPECIAL CONDITIONS & DESIGN REQUIREMENTS

The following conditions and minimum design requirements must be met for this GC unless waived by the Director or Administrator:

1. Permanent impact to flood plain, wetland, or buffer areas is not authorized by this GC. Activities under this GC are strictly limited to development activity having only a temporary impact to flood plain, buffer and/or wetland.
2. Consultation with an environmental scientist will be required for work in or impacts to buffers unless the work or impact has been determined by the Director or Administrator to be minor.
3. The construction shall not result in any change in existing ground elevations.
4. In buffers and wetlands, the excavated areas shall be backfilled with native soil in the same stratification in which the soil was removed.
5. Timber/composite matting or other approved equivalent and/or low compaction equipment must be utilized when access is necessary within wetland and buffer areas.
6. Upon completion of the project, permanent vegetative cover within wetland and/or non-turf buffers shall be equivalent to or of higher quality than the pre-disturbance vegetation.



SCALE—N.T.S

AT&T PROJECT: A0226AH
ENGINEER: CARL SIRAN
TEL # 708-897-7562
QUARTER SECTION: SE-2
MUNICIPALITY: HINSDALE
TOWNSHIP: DOWNERS GROVE
WIRE CENTER: HINSDALE
COUNTY OF: DUPAGE
DWG 4 OF 4 REV. NO.

PREPARED BY: S. VERMA

 **CHC CONSULTING**
1845 W. Orangewood Ave., Suite 300
Orange, CA 92668
(949) 250-0004 / FAX (949) 250-0006