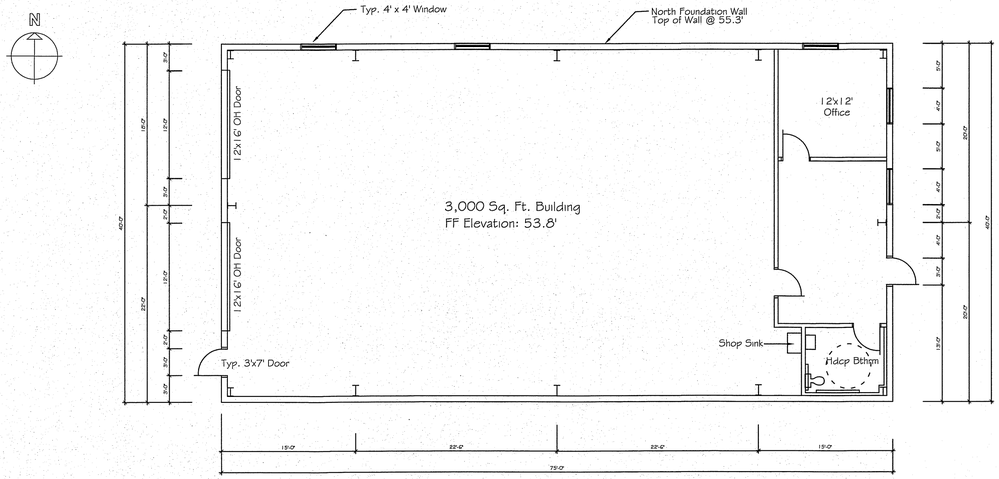

FLOOR PLAN

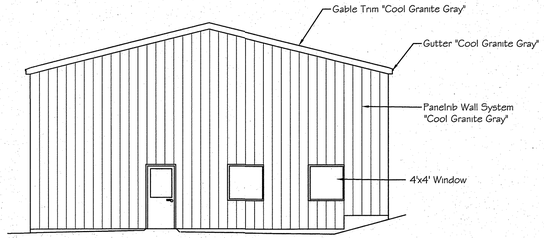

EAST ELEVATION

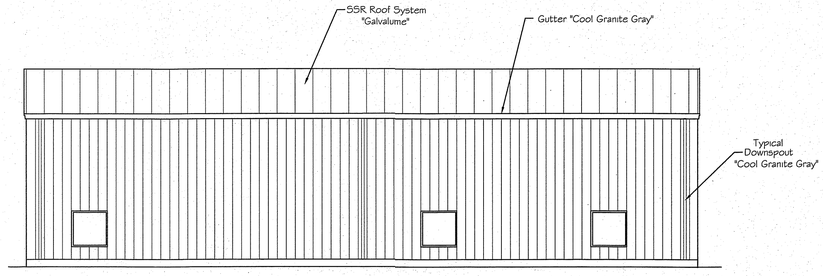

NORTH ELEVATION

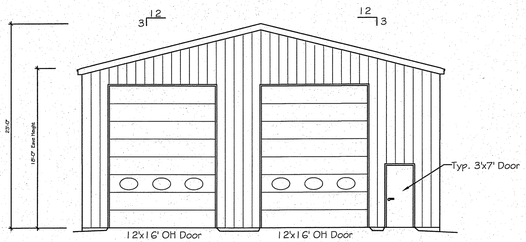

WEST ELEVATION

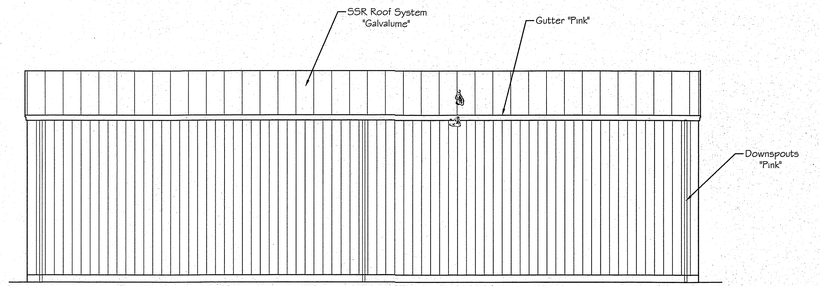

SOUTH ELEVATION

MUNGER
PAT MUNGER CONSTRUCTION
GENERAL CONTRACTOR:
Pat Munger Construction Inc.
750 East Main Street
Branford, CT 06405
203-483-3645
info@mungerconstruction.com

PROPOSED BUILDING FOR

CLASSIC DEPOT

475 WASHINGTON AVENUE
NORTH HAVEN, CONNECTICUT

PROJ #: 20-0226
SCALE: 1/8"= 1'-0"
DRAWN BY: GG
STAGE: Preliminary
DATE: 8/10/20

PROFESSIONAL ENGINEER:

REVISIONS:

FLOOR PLAN
& ELEVATIONS

A1