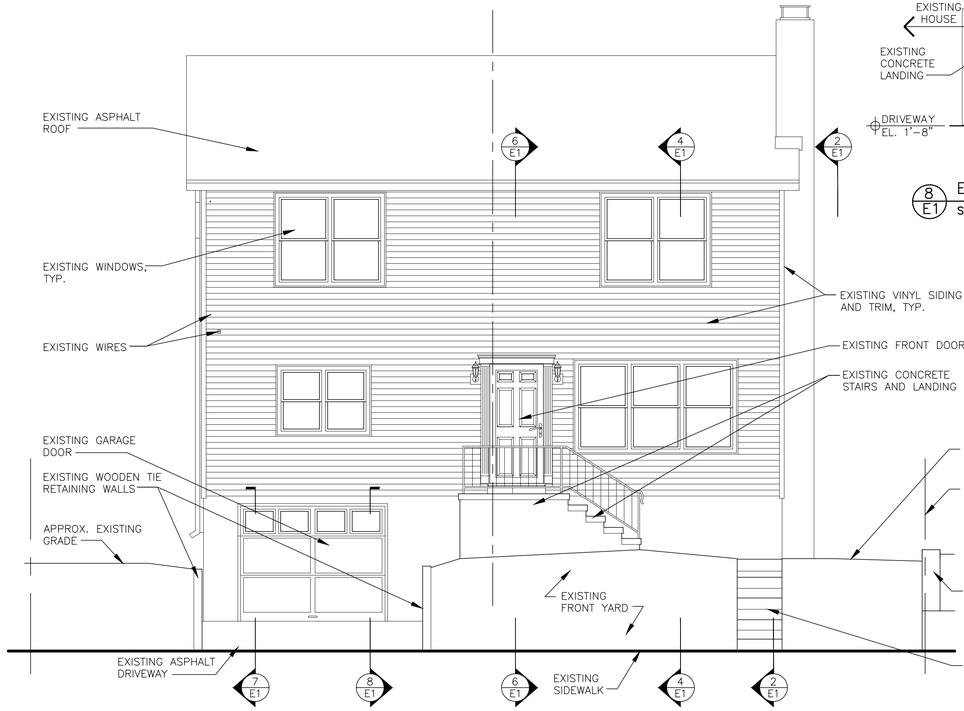

5 E1 EXISTING WEST ELEVATION (FRONT)
SCALE: 1/4"=1'-0"

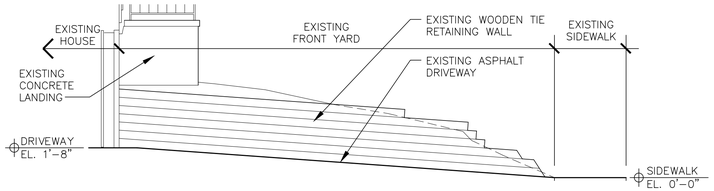

8 E1 EXISTING NORTH DRIVEWAY RETAINING WALL ELEVATION
SCALE: 1/4"=1'-0"

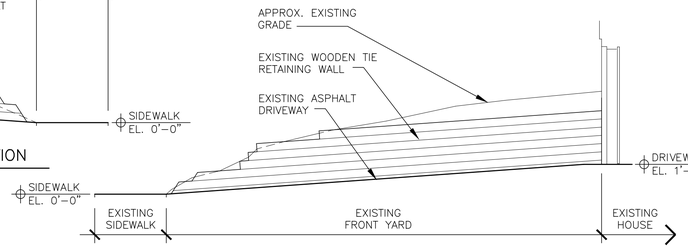

7 E1 EXISTING SOUTH DRIVEWAY RETAINING WALL ELEVATION
SCALE: 1/4"=1'-0"

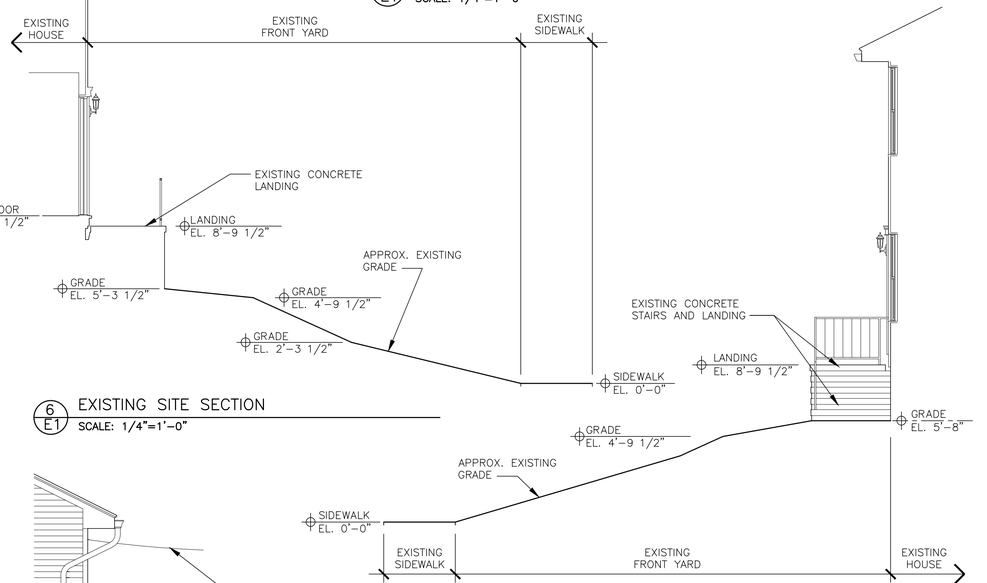

6 E1 EXISTING SITE SECTION
SCALE: 1/4"=1'-0"

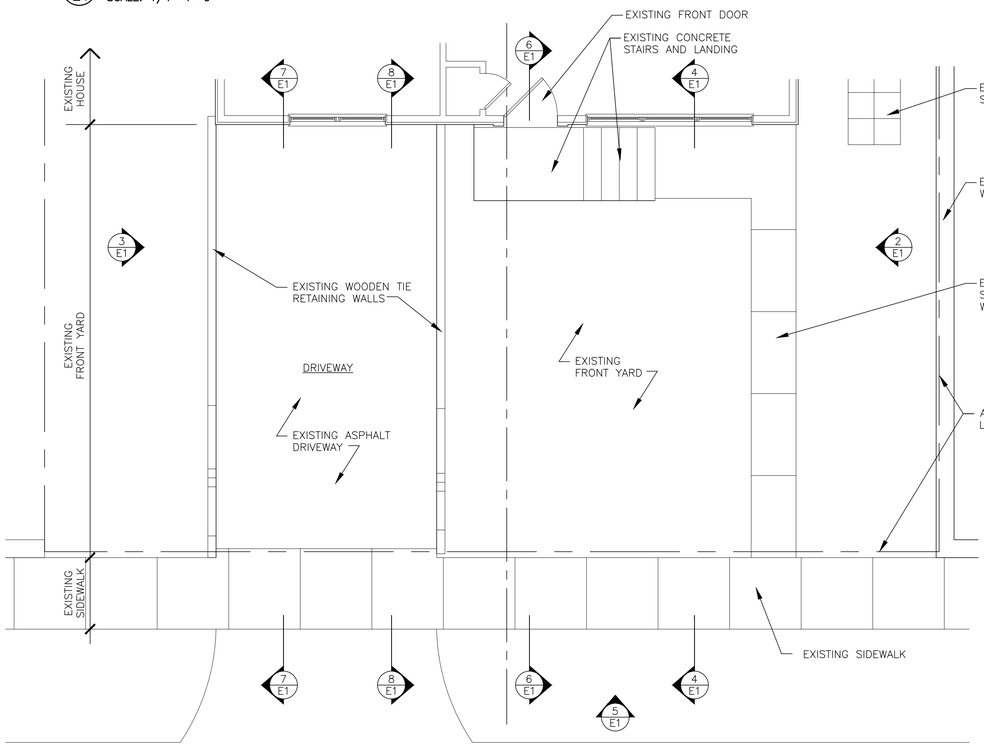

1 E1 EXISTING FRONT YARD PLAN
SCALE: 1/4"=1'-0"

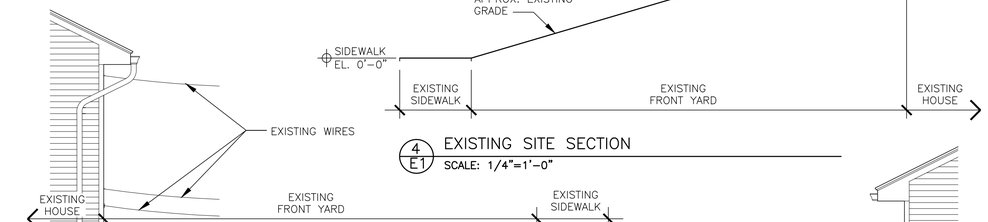

4 E1 EXISTING SITE SECTION
SCALE: 1/4"=1'-0"

3 E1 EXISTING PARTIAL NORTH ELEVATION/ SITE SECTION
SCALE: 1/4"=1'-0"

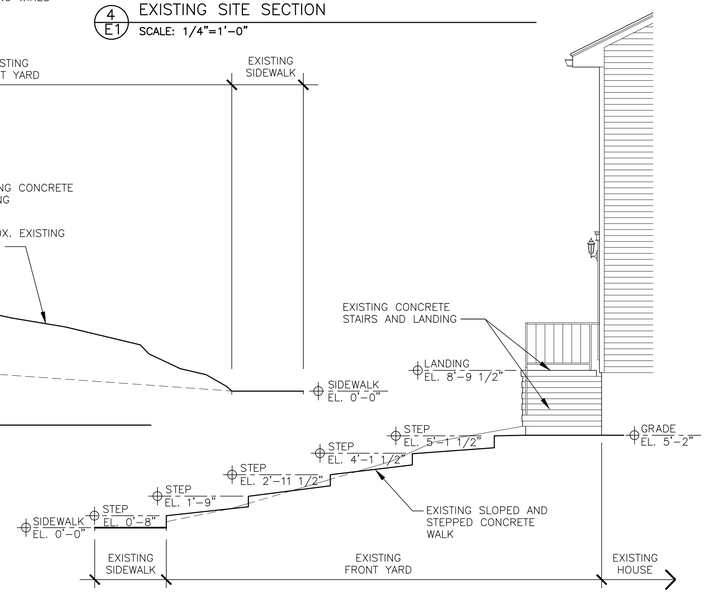

2 E1 EXISTING PARTIAL SOUTH ELEVATION/ SITE SECTION
SCALE: 1/4"=1'-0"

Marc C. Houston Architect

33 Hartley Street
North Haven, Ct. 06473
Phone (203) 927-4331

marchouston@comcast.net

The drawings and all the ideas and designs indicated therein are owned by and remain the property of Marc C. Houston Architect and no part thereof shall be used by any person, firm or corporation without the specific written permission of Marc C. Houston Architect.

REV.	DATE	DESCRIPTION
	2/19/21	ZBA DOCS.

Crowley Residence

55 Bayard Avenue
North Haven, CT 06473

PROPOSED FRONT PORCH ADDITION AND SITE IMPROVEMENTS

EXISTING FRONT YARD PLAN, ELEVATIONS AND SITE SECTIONS

PROJECT NUMBER:

DATE: FEBRUARY 19, 2021

DRAWN BY: MCH

SCALE: AS NOTED

E1