LEGEND

DENOTES EXISTING SEWERS TO BE CLEANED

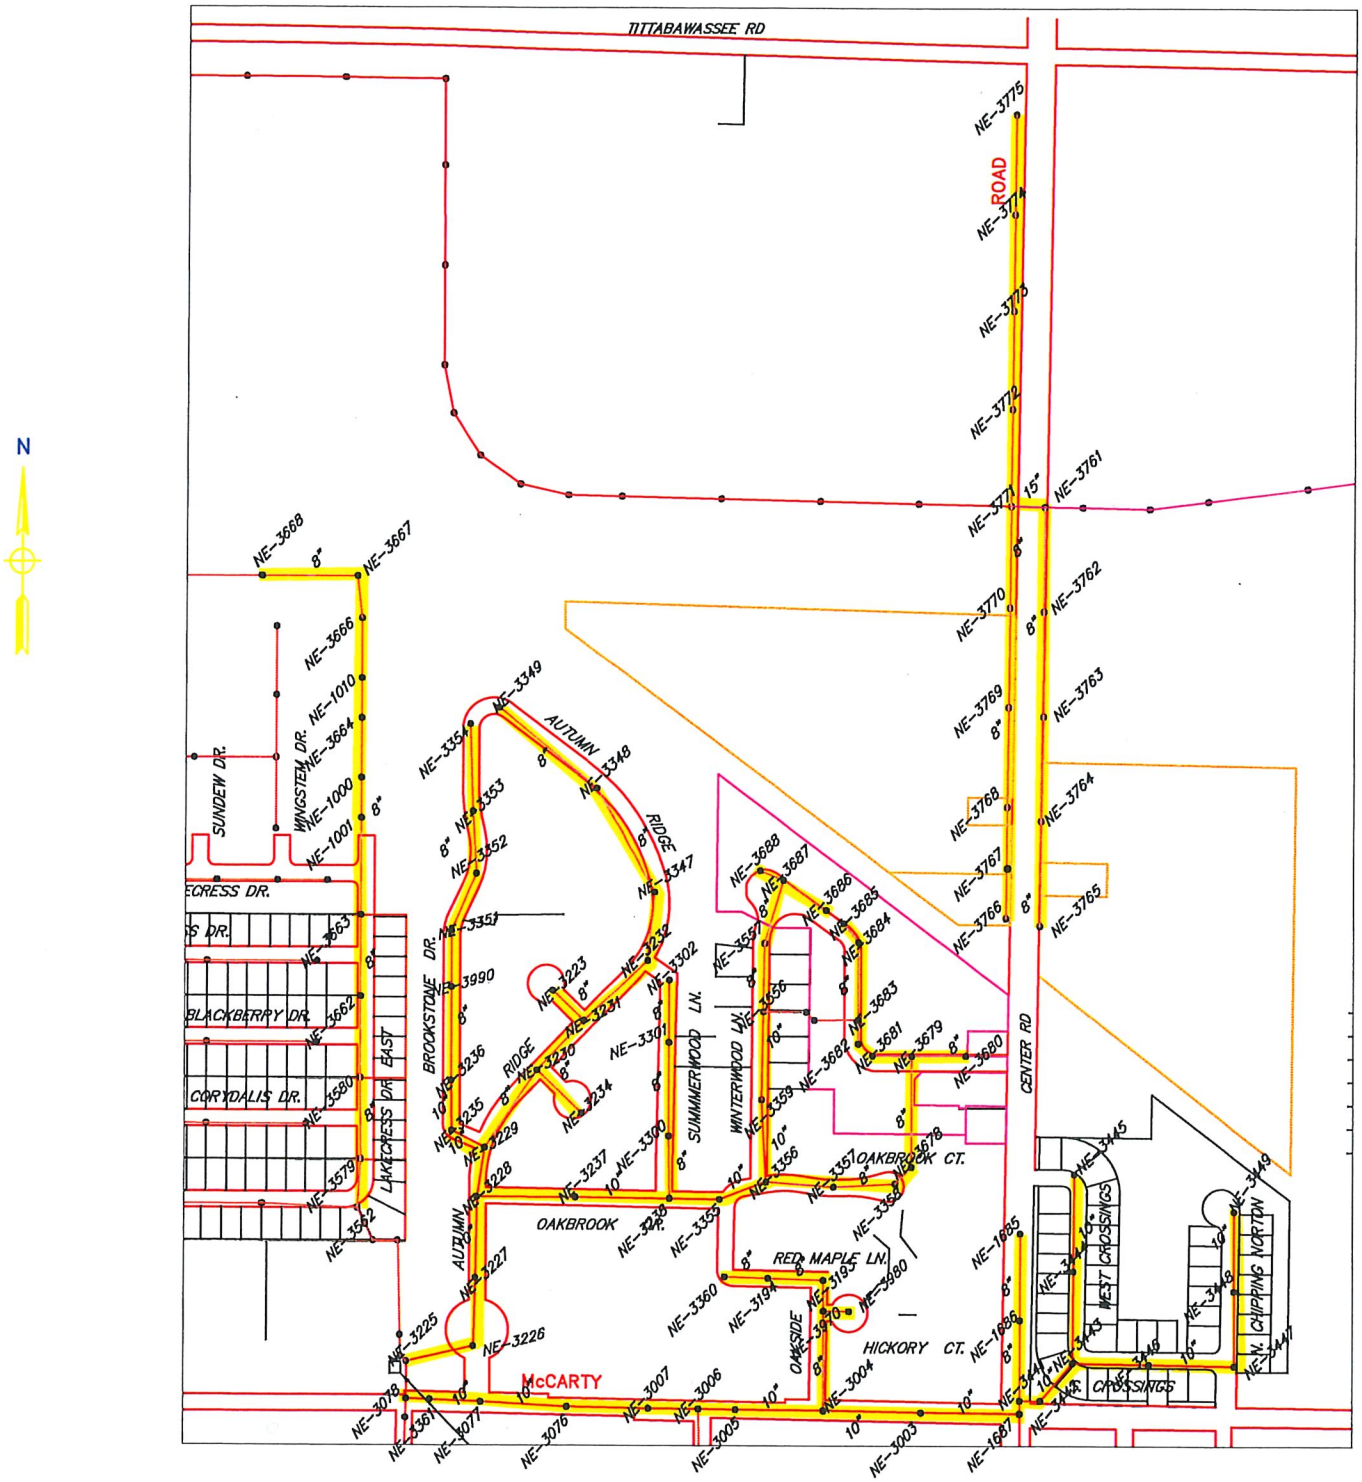

2023 SANITARY SEWER CLEANING AND TELEVISING PROJECT

NOT TO SCALE

- EX. 8" DIA. SEWER
- EX. 10" DIA. SEWER
- EX. 12" DIA. SEWER
- EX. 15" DIA. SEWER

Spicer group ©2018

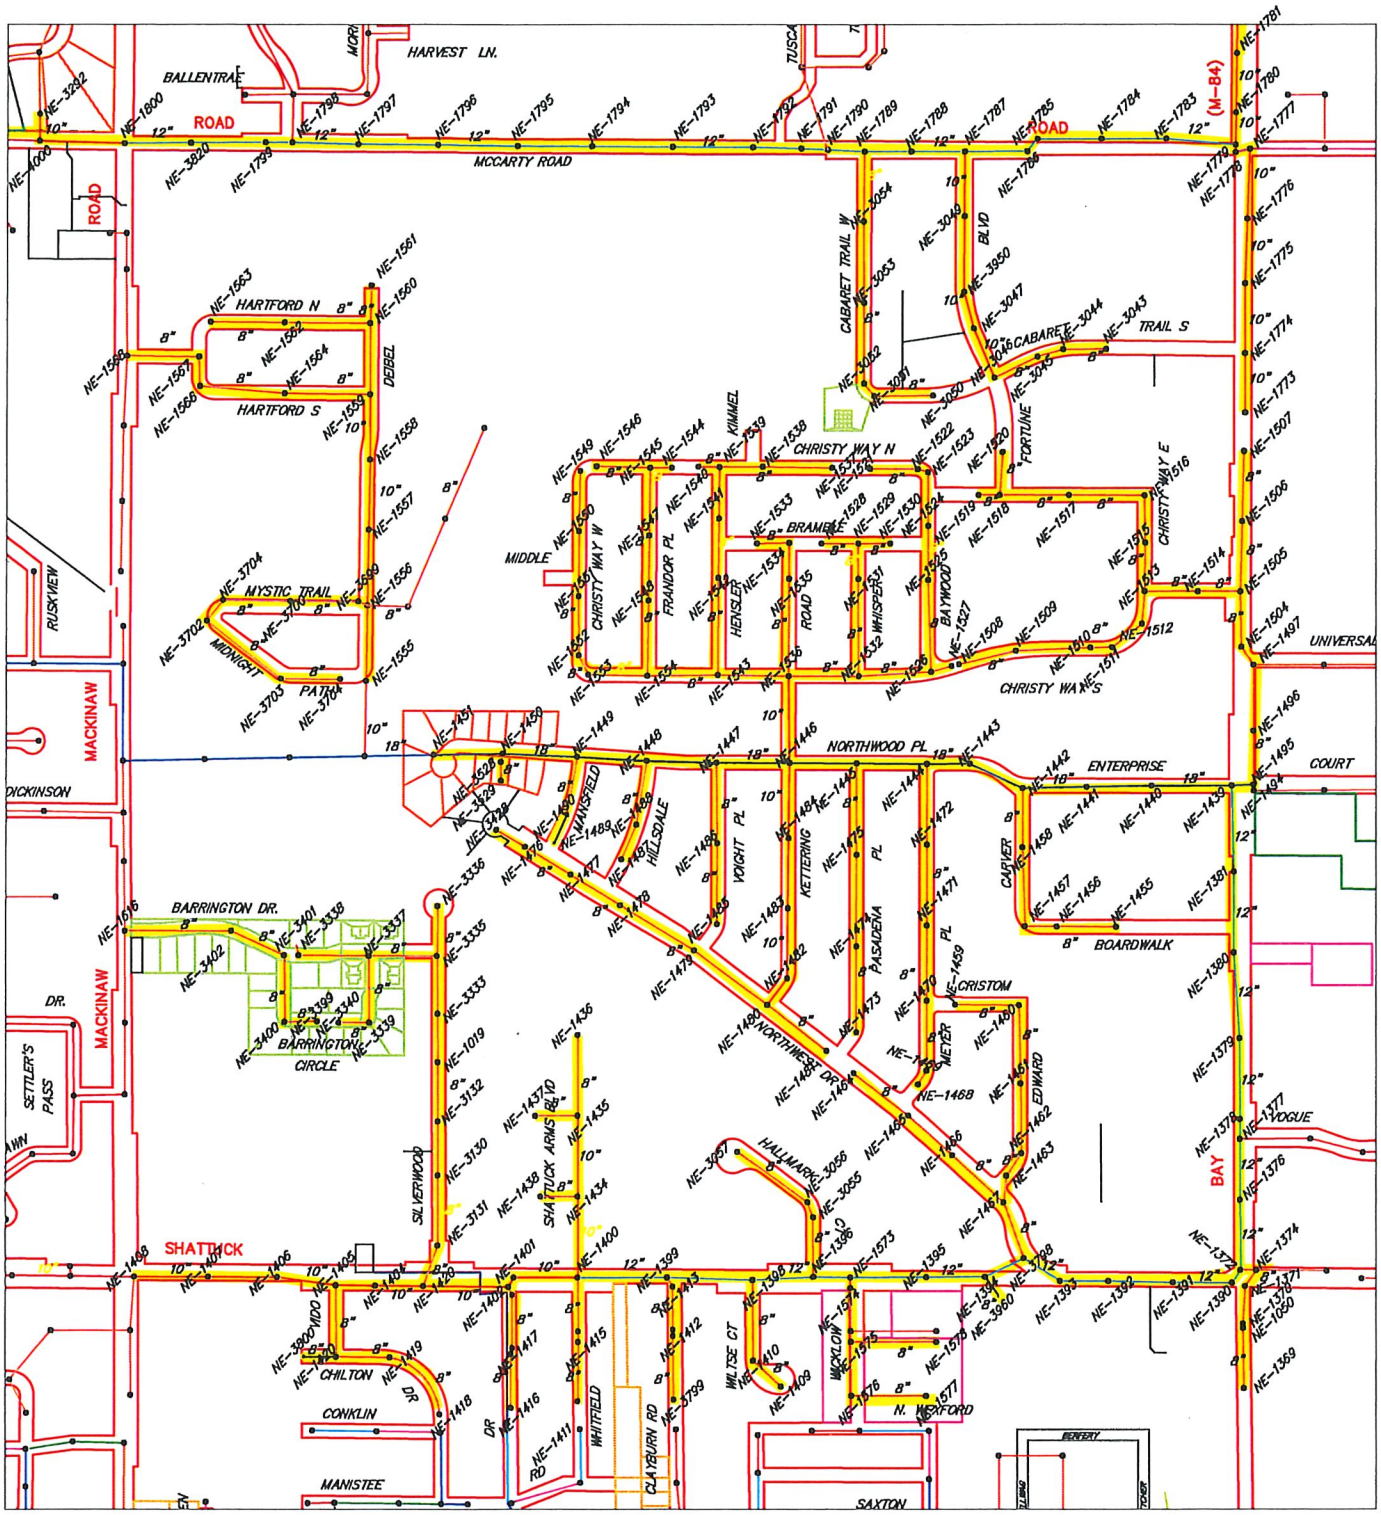

2023 SANITARY SEWER CLEANING AND TELEVISING PROJECT

NOT TO SCALE

- EX. 8" DIA. SEWER
- EX. 10" DIA. SEWER
- EX. 12" DIA. SEWER
- EX. 15" DIA. SEWER
- EX. 18" DIA. SEWER
- EX. 21" DIA. SEWER
- EX. 24" DIA. SEWER
- EX. 30" DIA. SEWER
- EX. 48" DIA. SEWER

LEGEND

DENOTES EXISTING SEWERS TO BE CLEANED

Spicer group ©2018

SHEET 2 OF 3

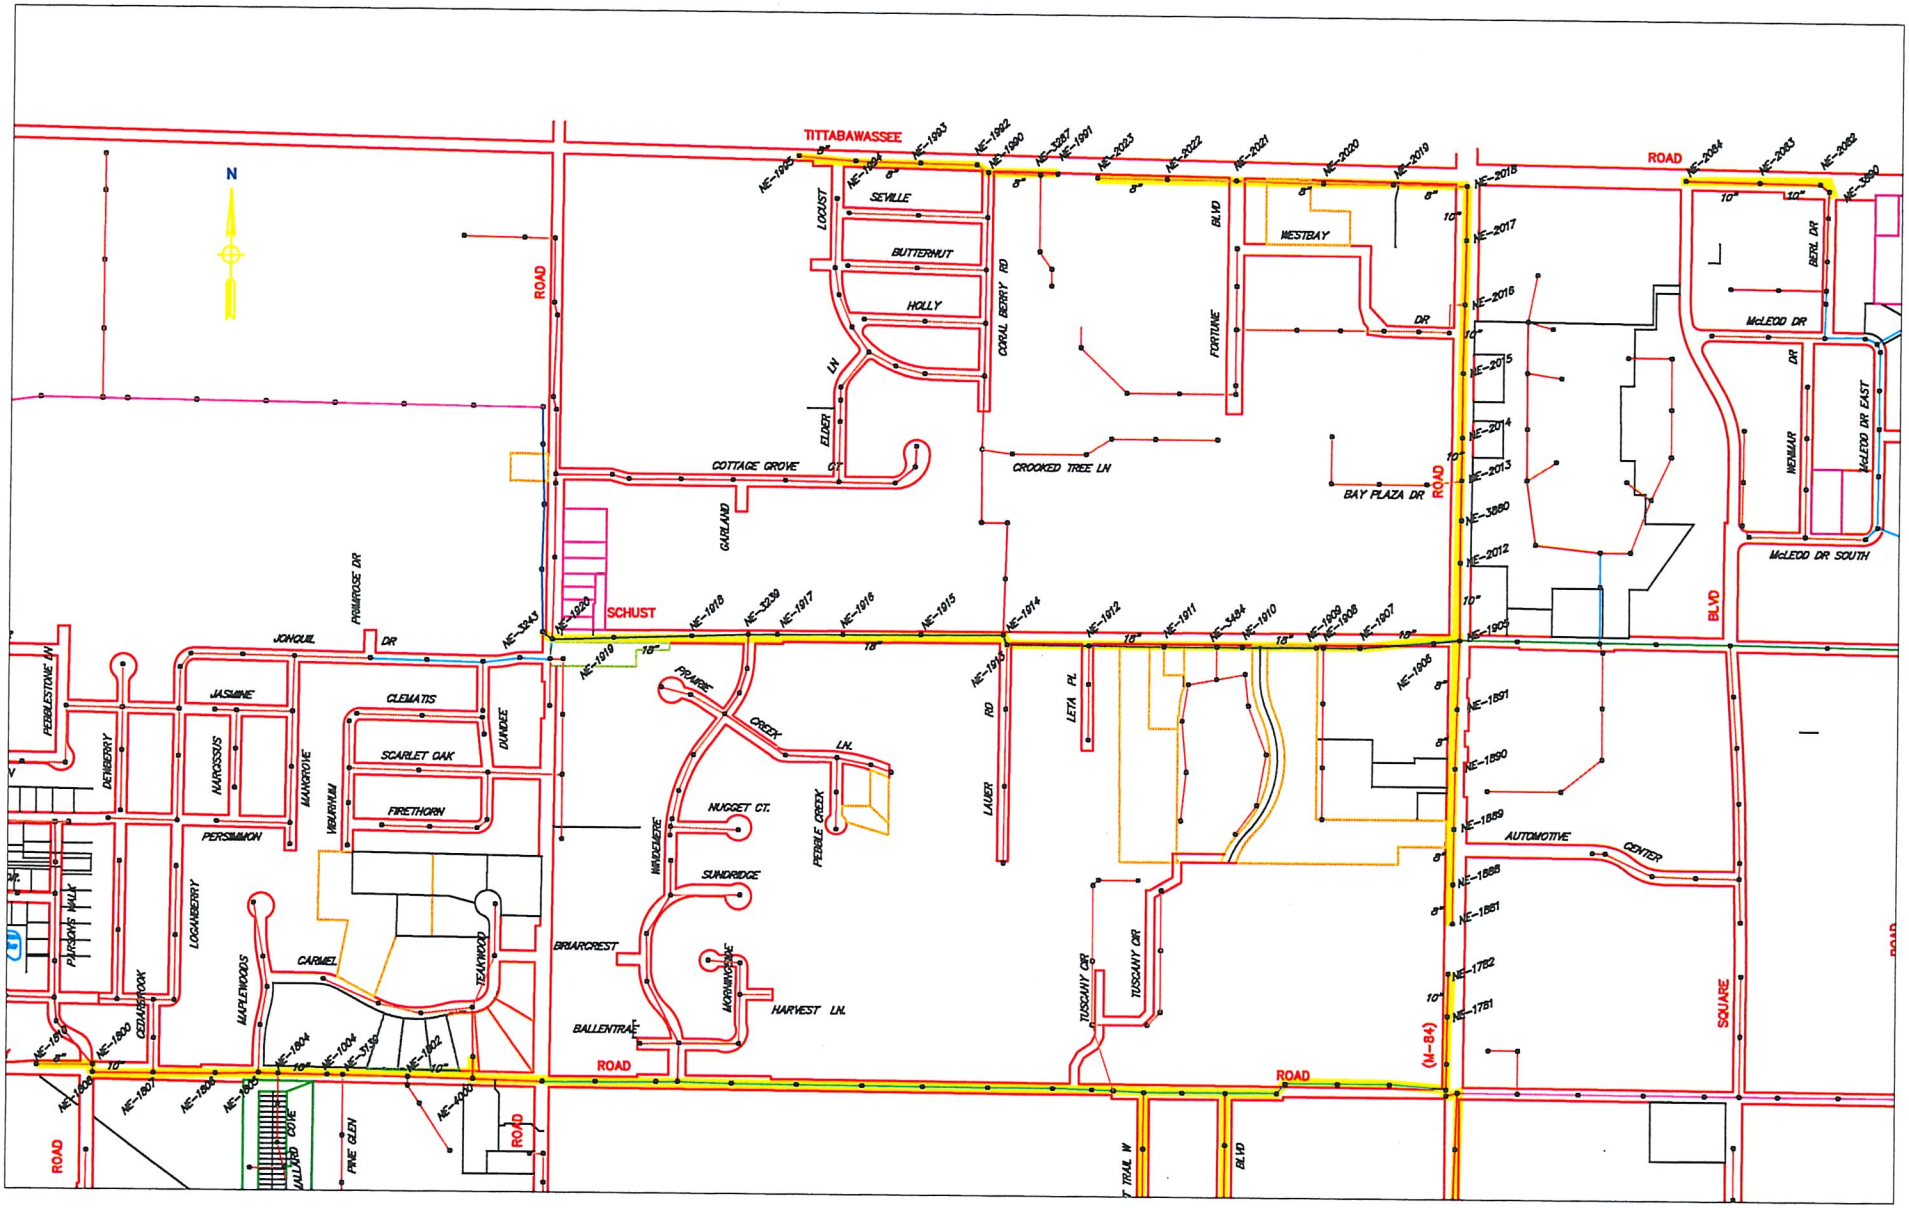

2023 SANITARY SEWER CLEANING AND TELEVISING PROJECT

NOT TO SCALE

- EX. 8" DIA. SEWER
- EX. 10" DIA. SEWER
- EX. 12" DIA. SEWER
- EX. 15" DIA. SEWER
- EX. 18" DIA. SEWER
- EX. 21" DIA. SEWER
- EX. 24" DIA. SEWER
- EX. 30" DIA. SEWER
- EX. 48" DIA. SEWER

LEGEND

DENOTES EXISTING SEWERS TO BE CLEANED

Spicer group

SHEET 3 OF 3