


L:stutler 5/20/2019 10:27:48 AM
\\01\2013\00482\C:Design\HAM\103416\Design\Roadway\Docs\Exhibits\Public Involvement\103416_PublicInvolvement.dgn




AMERICAN
STRUCTUREPOINT
INC.

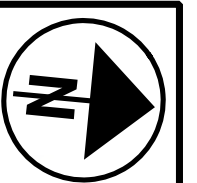

 0 150 300 75 HORIZONTAL SCALE IN FEET	CALCULATED CML	
	CHECKED JS	
HAM - PLAINFIELD ROAD ROUNDABOUTS (PID 103416)		
HAM-CR273-3.35		
1 6		

L:stutler 5/20/2019 10:27:57 AM
\\01\2013\00482\C.Design\HAM_103416\Design\Roadway\Docs\Exhibits\Public Involvement\103416_PublicInvolvement.dgn

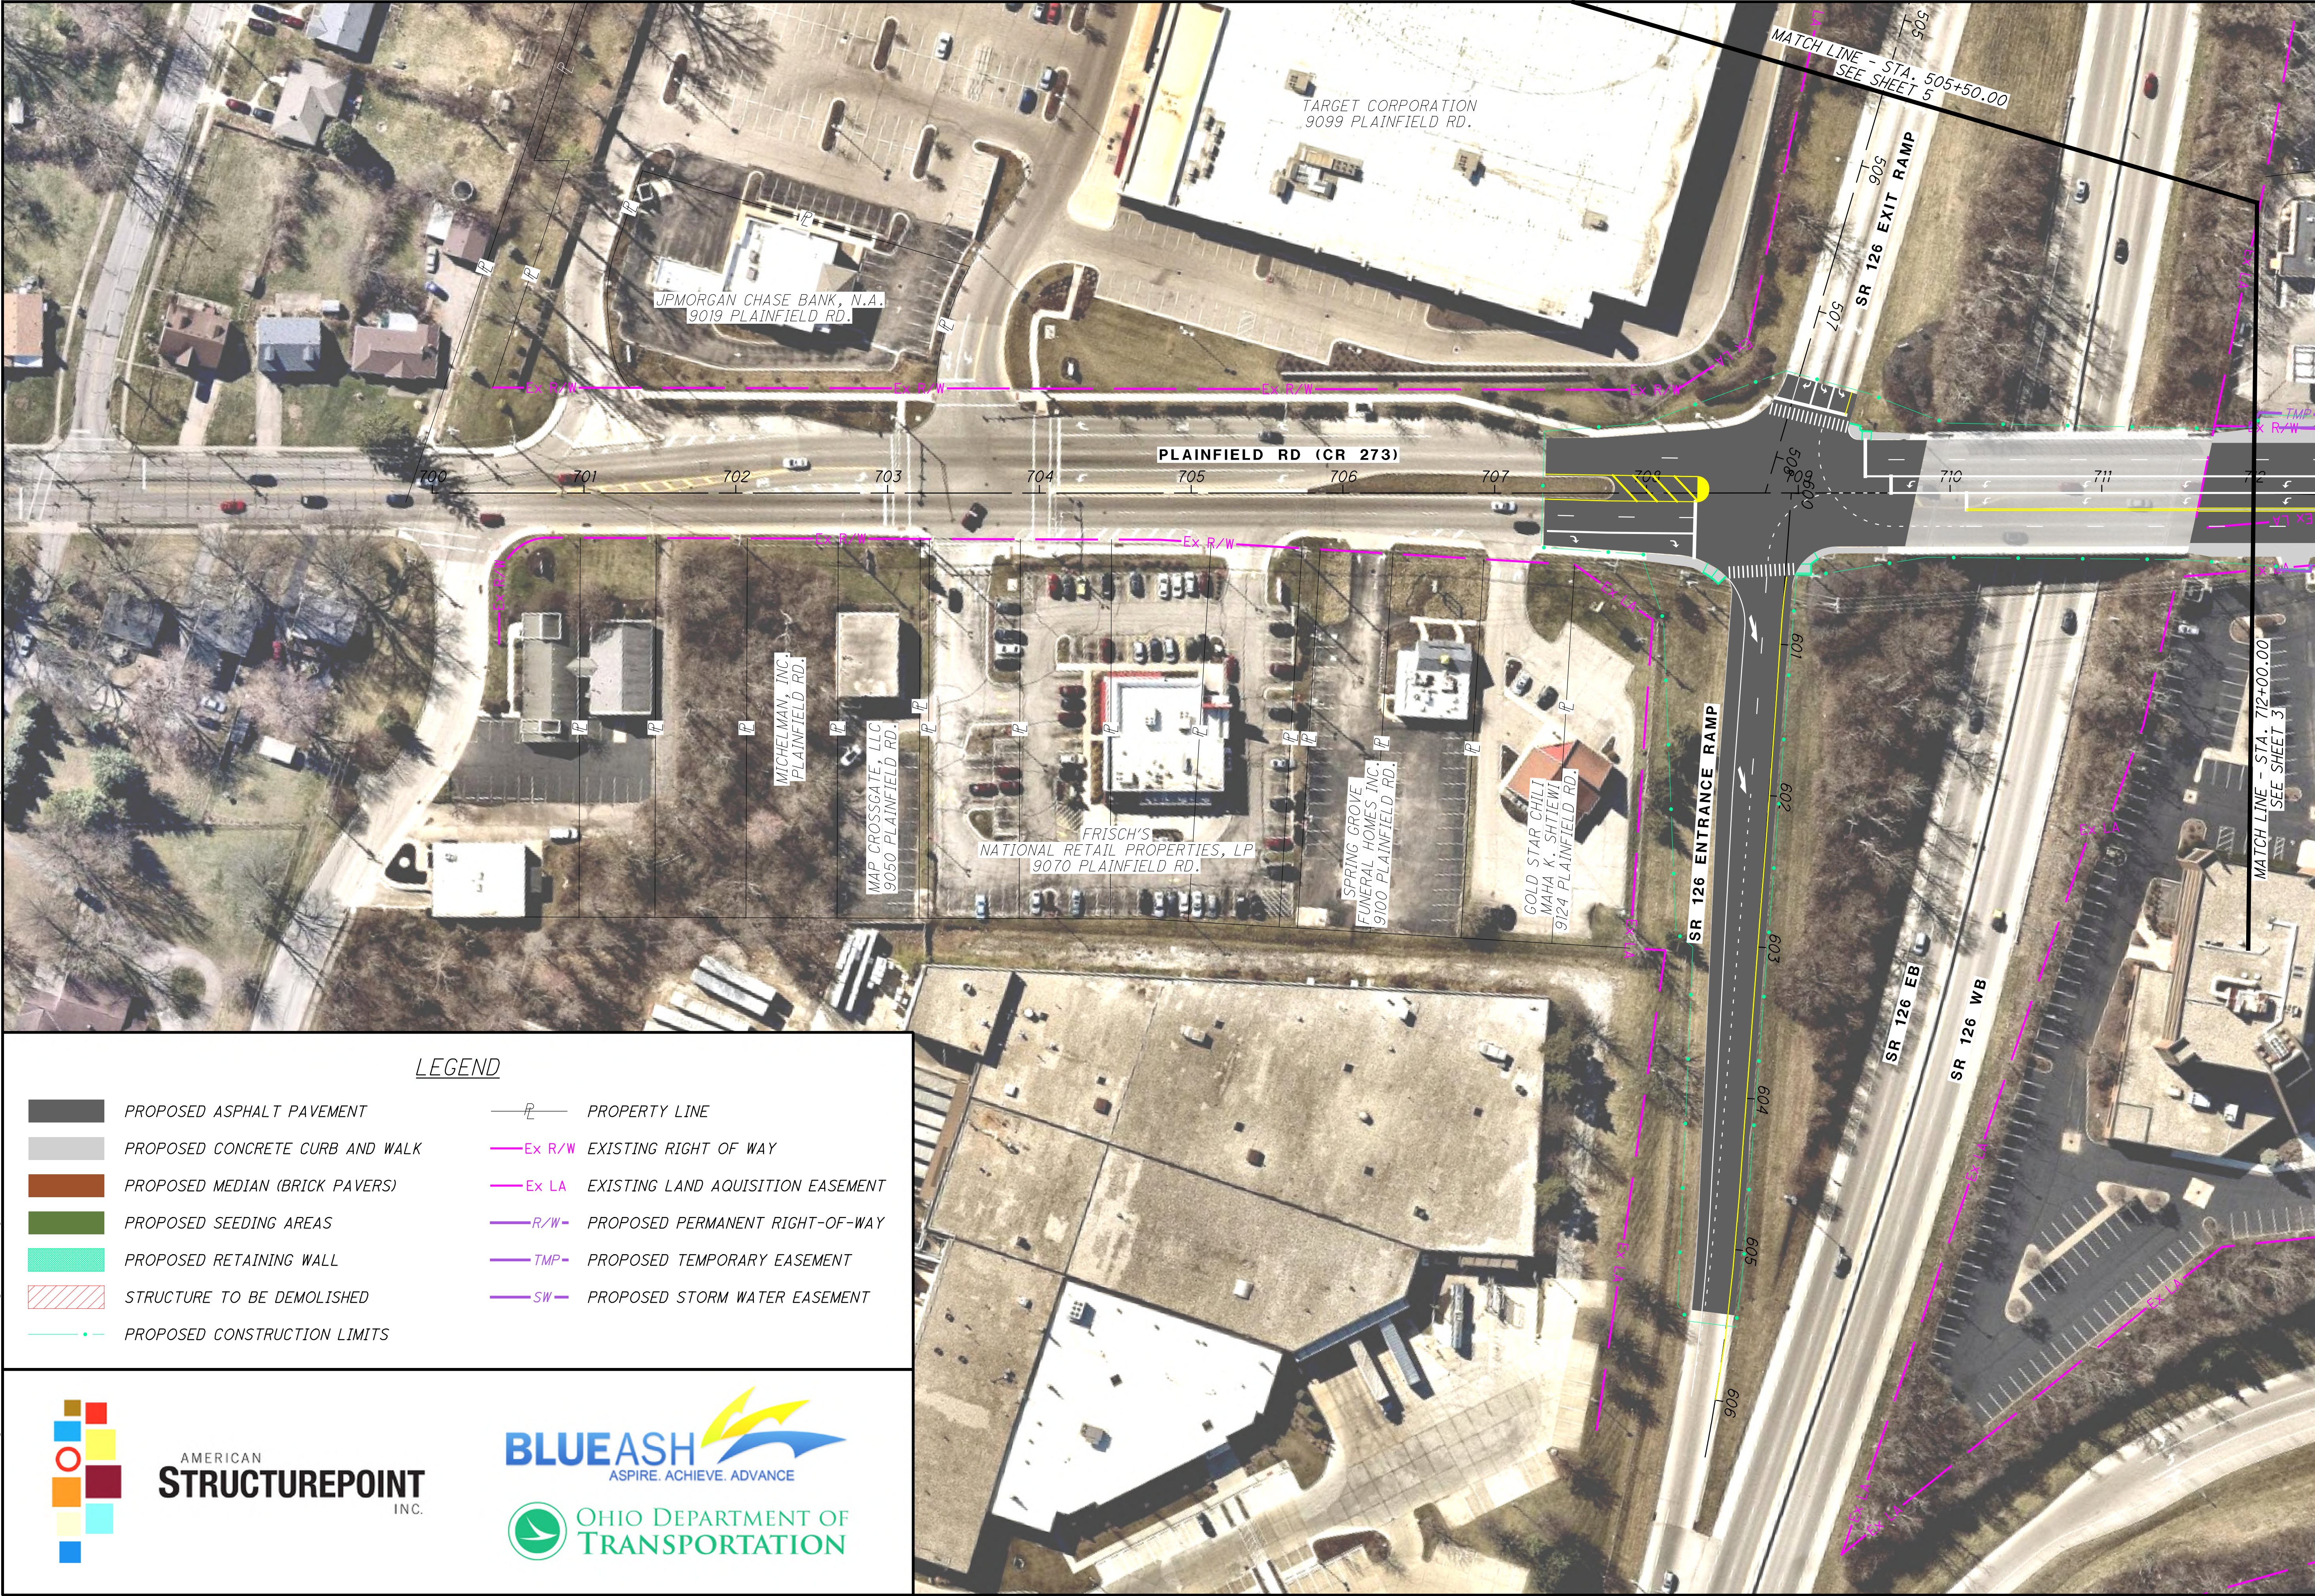

LEGEND

- | | | | |
|--|---------------------------------|--|-----------------------------------|
| | PROPOSED ASPHALT PAVEMENT | | PROPERTY LINE |
| | PROPOSED CONCRETE CURB AND WALK | | EXISTING RIGHT OF WAY |
| | PROPOSED MEDIAN (BRICK PAVERS) | | EXISTING LAND AQUISITION EASEMENT |
| | PROPOSED SEEDING AREAS | | PROPOSED PERMANENT RIGHT-OF-WAY |
| | PROPOSED RETAINING WALL | | PROPOSED TEMPORARY EASEMENT |
| | STRUCTURE TO BE DEMOLISHED | | PROPOSED STORM WATER EASEMENT |
| | PROPOSED CONSTRUCTION LIMITS | | |



AMERICAN
STRUCTUREPOINT
INC.



0 50 100
25
HORIZONTAL
SCALE IN FEET

CALCULATED
CML
CHECKED
JS

PLAN - PLAINFIELD RD (CR 273)
STA. 700+00.00 TO STA. 712+00.00

HAM-CR273-3.35

2
6

Lstutler
5/20/2019 10:28:08 AM
\\01\2013\00482\C.Design\HAM_103416\Design\Roadway\Docs\Exhibits\Public Involvement\103416_PublicInvolvement.dgn






AMERICAN
STRUCTUREPOINT
INC.



BLUEASH
ASPIRE. ACHIEVE. ADVANCE




OHIO DEPARTMENT OF
TRANSPORTATION

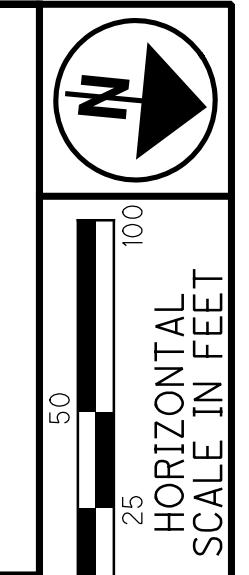

N
0 25 50 100
HORIZONTAL
SCALE IN FEET

LEGEND	
	PROPOSED ASPHALT PAVEMENT
	PROPOSED CONCRETE CURB AND WALK
	PROPOSED MEDIAN (BRICK PAVERS)
	PROPOSED SEEDING AREAS
	PROPOSED RETAINING WALL
	STRUCTURE TO BE DEMOLISHED
	PROPOSED CONSTRUCTION LIMITS
	PROPERTY LINE
	Ex R/W EXISTING RIGHT OF WAY
	Ex LA EXISTING LAND AQUISIION EASEMENT
	R/W- PROPOSED PERMANENT RIGHT-OF-WAY
	TMP- PROPOSED TEMPORARY EASEMENT
	SW- PROPOSED STORM WATER EASEMENT

L:\stutler\5/20/2019 10:28:14 AM
10/20/2013 00:48:2 C:\Design\HAM\103416\Design\Roadway\Docs\Exhibits\Public Involvement\103416_PublicInvolvement.dgn

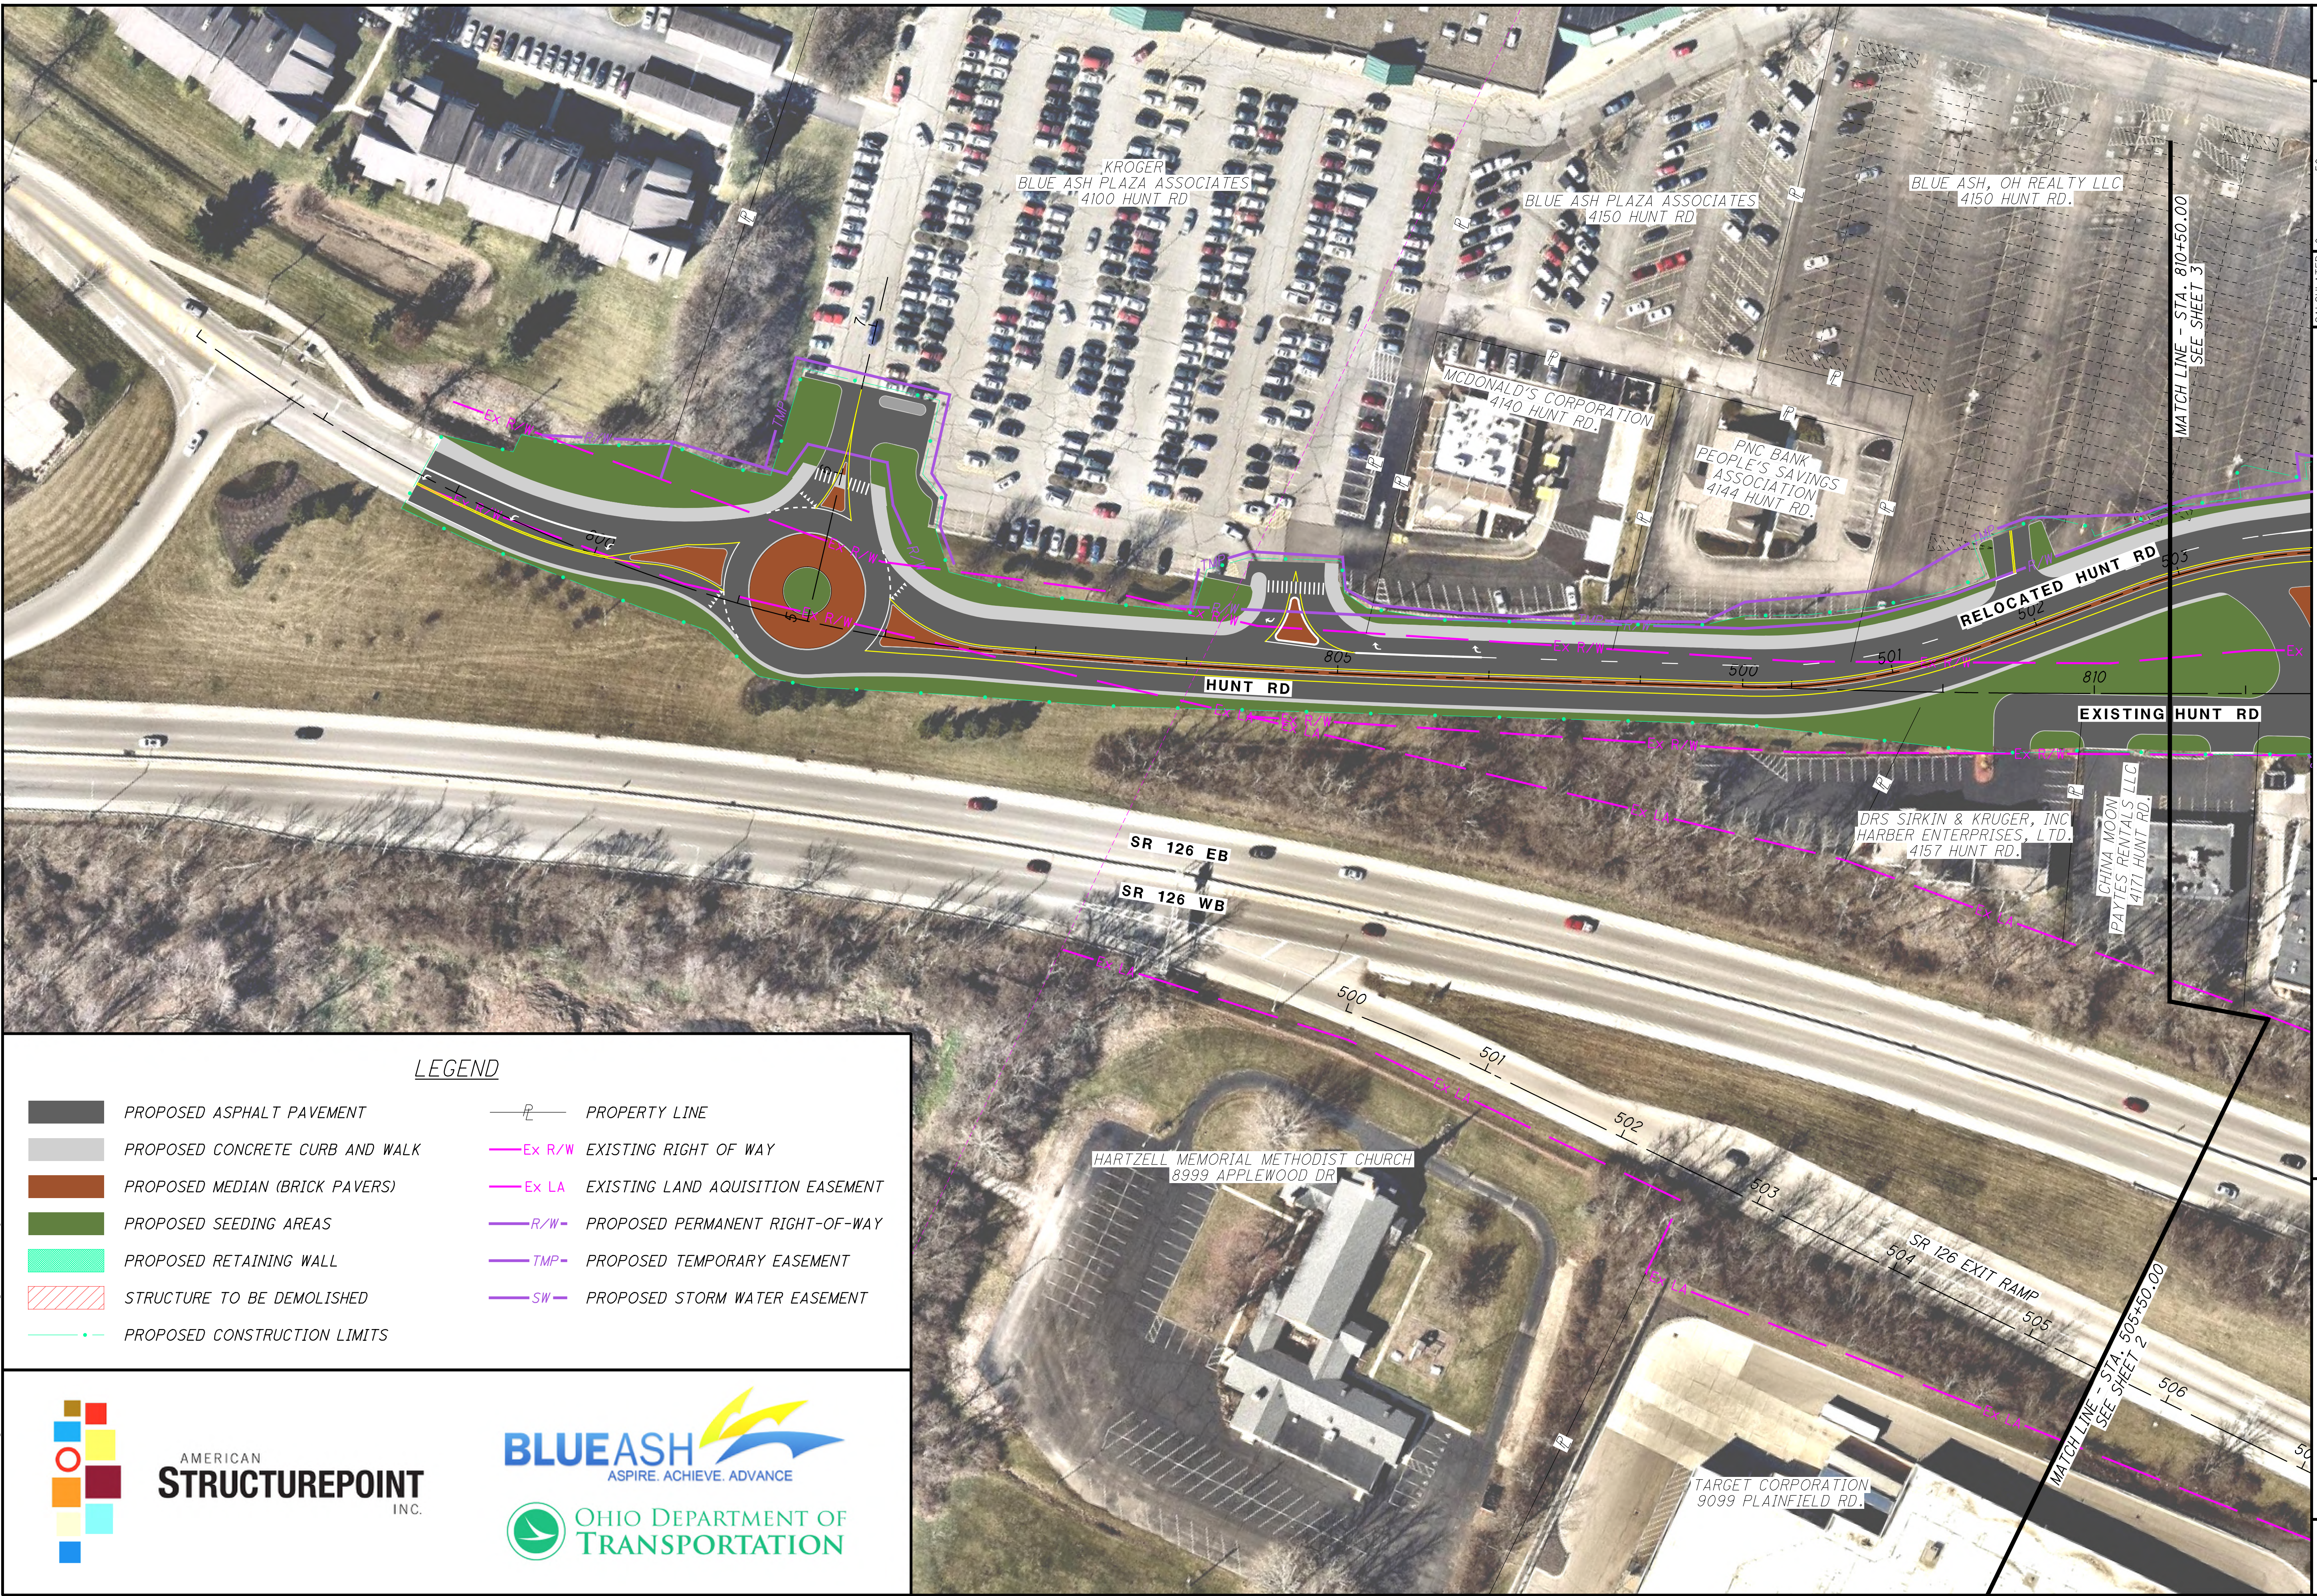

LEGEND



- | | | | |
|--|---------------------------------|--|------------------------------------|
| | PROPOSED ASPHALT PAVEMENT | | PROPERTY LINE |
| | PROPOSED CONCRETE CURB AND WALK | | EXISTING RIGHT OF WAY |
| | PROPOSED MEDIAN (BRICK PAVERS) | | EXISTING LAND ACQUISITION EASEMENT |
| | PROPOSED SEEDING AREAS | | PROPOSED PERMANENT RIGHT-OF-WAY |
| | PROPOSED RETAINING WALL | | PROPOSED TEMPORARY EASEMENT |
| | STRUCTURE TO BE DEMOLISHED | | PROPOSED STORM WATER EASEMENT |
| | PROPOSED CONSTRUCTION LIMITS | | |



AMERICAN
STRUCTUREPOINT
INC.



L:\stutler\5/20/2019 10:28:19 AM
\\012013\00482\C-Design\HAM-103416\Design\Roadway\Docs\Exhibits\Public Involvement\103416_PublicInvolvement.dgn

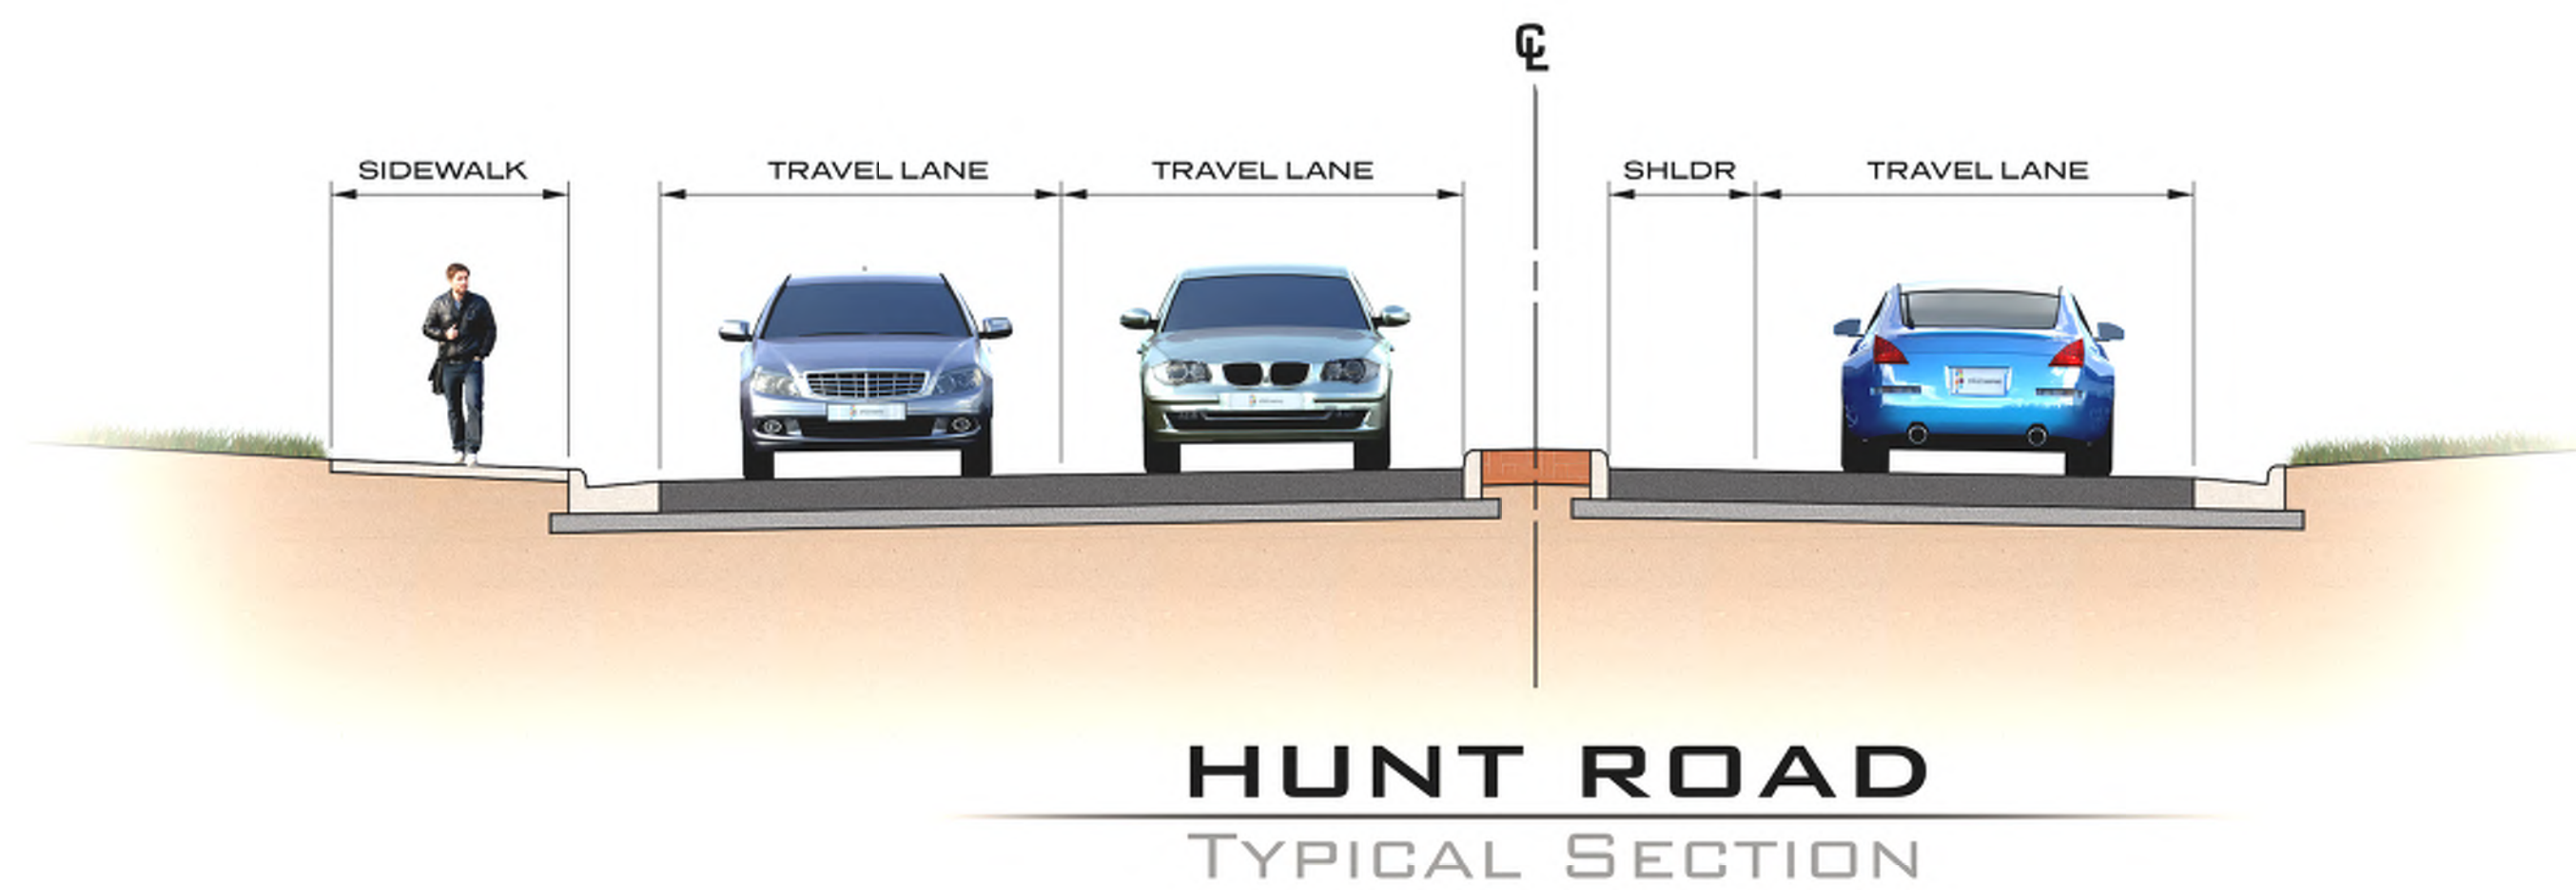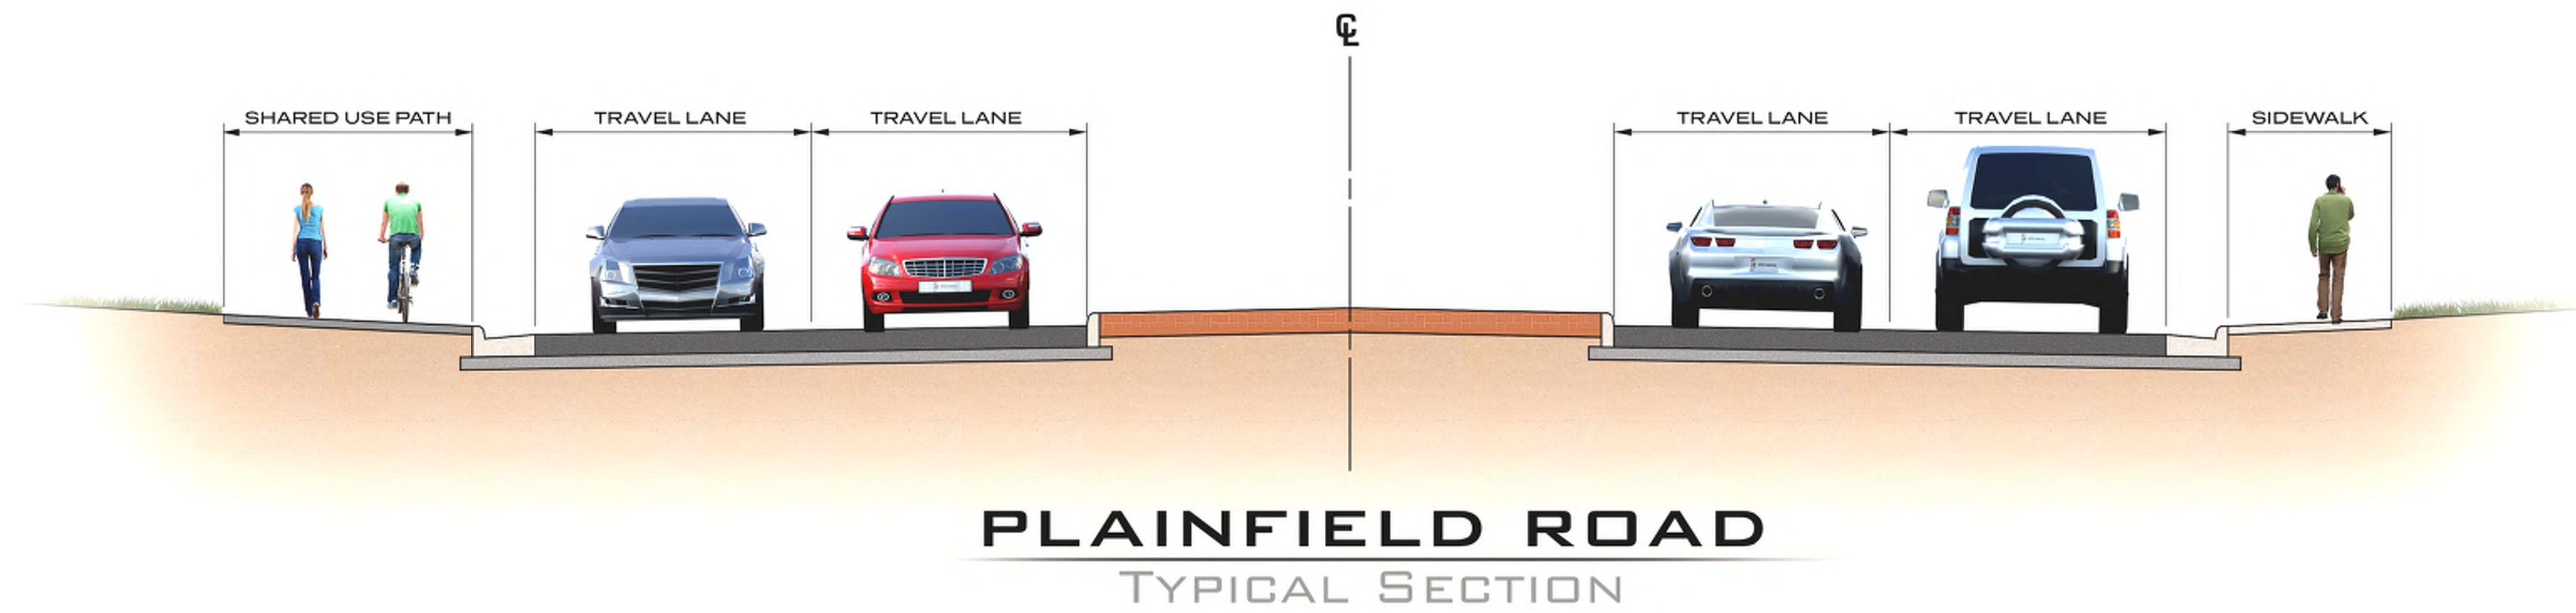

AMERICAN
STRUCTUREPOINT
INC.

