



Village of Hinsdale
19 E. Chicago Avenue
Hinsdale, IL 60521-3489
(630)789-7000

Village Website: www.villageofhinsdale.org

PUBLIC SERVICES UTILITY PERMIT APPLICATION - Permit Fee of \$100.00

Date of Application: 2/2/2022 REVISED Permit No: COMCAST-0047 Permit Expiration Date: 06/01/22

Utility Company Information:

Company Name: Comcast Cable
Address: 5N301 Medinah Road
City, State, Zip: Addison, IL 60101
Contact Person: Adriana Candia
Phone Number: 224.343.0938
Email Address: adriana_candia@comcast.com
Cell Number: 224.343.0938
Project/Work Order Number: PTC-JB879568

Contractor Information:

Company Name: PirTano Construction
Address: 1766 Armitage Ct
City, State, Zip: Addison, IL 60101
Contact Person: Nick Roldan
Phone Number: 630.282.5688
Email Address: nick.roldan@pirtano.com
Cell Number: 630.379.2049

PROJECT LOCATION: 109 Symonds Drive

Description of work covered under this permit: Install new CATV coax cable from an existing CATV pedestal located on Maple St., along Garfield St and across to a new CATV pedestal at 109 Symonds Drive as shown on the drawing. All CATV cable will be installed underground by directional boring. Permit to include road bore underneath Garfield St x2.

Estimated Cost: \$5,303

Start Date: ASAP

Completion Date: 2 days

Site Plan/Details/Specifications (3 sets) included with application?
Currently registered as a Utility Contractor with the Village of Hinsdale?
Engineer Estimate of Cost included with application?

☒ YES ☐ NO
☒ YES ☐ NO
☒ YES ☐ NO

Type of Utility: ☐ ComEd ☐ Nicor ☒ Comcast ☐ Water ☐ Sewer
☐ Communications: ☐ Fiber Optic ☐ Wireless ☐ Other: _____

Applicant Information:

Print Name: Olivia Carlin Phone Number: 630.522.3024
Company: ESPO Engineering on behalf of Comcast Cable Email Address: ocarlin@espocorp.com
Signature: Olivia Carlin Date: 2/2/2022

ALL CONSTRUCTION SHALL BE DONE IN ACCORDANCE WITH THE LATEST EDITION IN EFFECT ON THE DATE OF PERMIT APPLICATION OF THE FOLLOWING: STANDARD SPECIFICATIONS FOR ROAD AND BRIDGE CONSTRUCTION & SUPPLEMENTAL SPECIFICATIONS AND RECURRING SPECIAL PROVISIONS BY THE ILLINOIS DEPARTMENT OF TRANSPORTATION, ILLINOIS MANUAL ON UNIFORM TRAFFIC CONTROL DEVICES FOR STREETS AND HIGHWAYS, STANDARD SPECIFICATIONS FOR WATER AND SEWER MAIN CONSTRUCTION IN ILLINOIS, AND THE VILLAGE OF HINSDALE SUBDIVISION ORDINANCES (Ord. 02007-73, 11-6-2007) AND ENGINEERING STANDARDS.


Village Use Only

Permit Approved: ☒ YES ☐ NO

Conditions for Approval/Reasons for Denial: RESTORE ALL DISTURBED AREAS WITHIN 14 DAYS OF COMPLETION. NOTIFY VILLAGE AND POST OFFICE 48 HOURS PRIOR TO START

Approved By: A. DIAZ Date: 02-18-22

SITE MAP

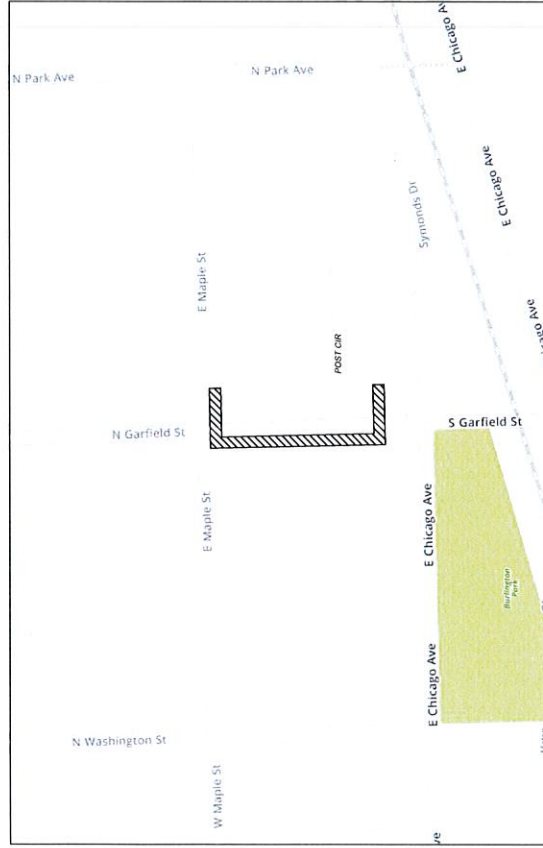


NOT TO SCALE



*	*
*	*
*	*

COMCAST COORD: PATTY
ESCOBAR

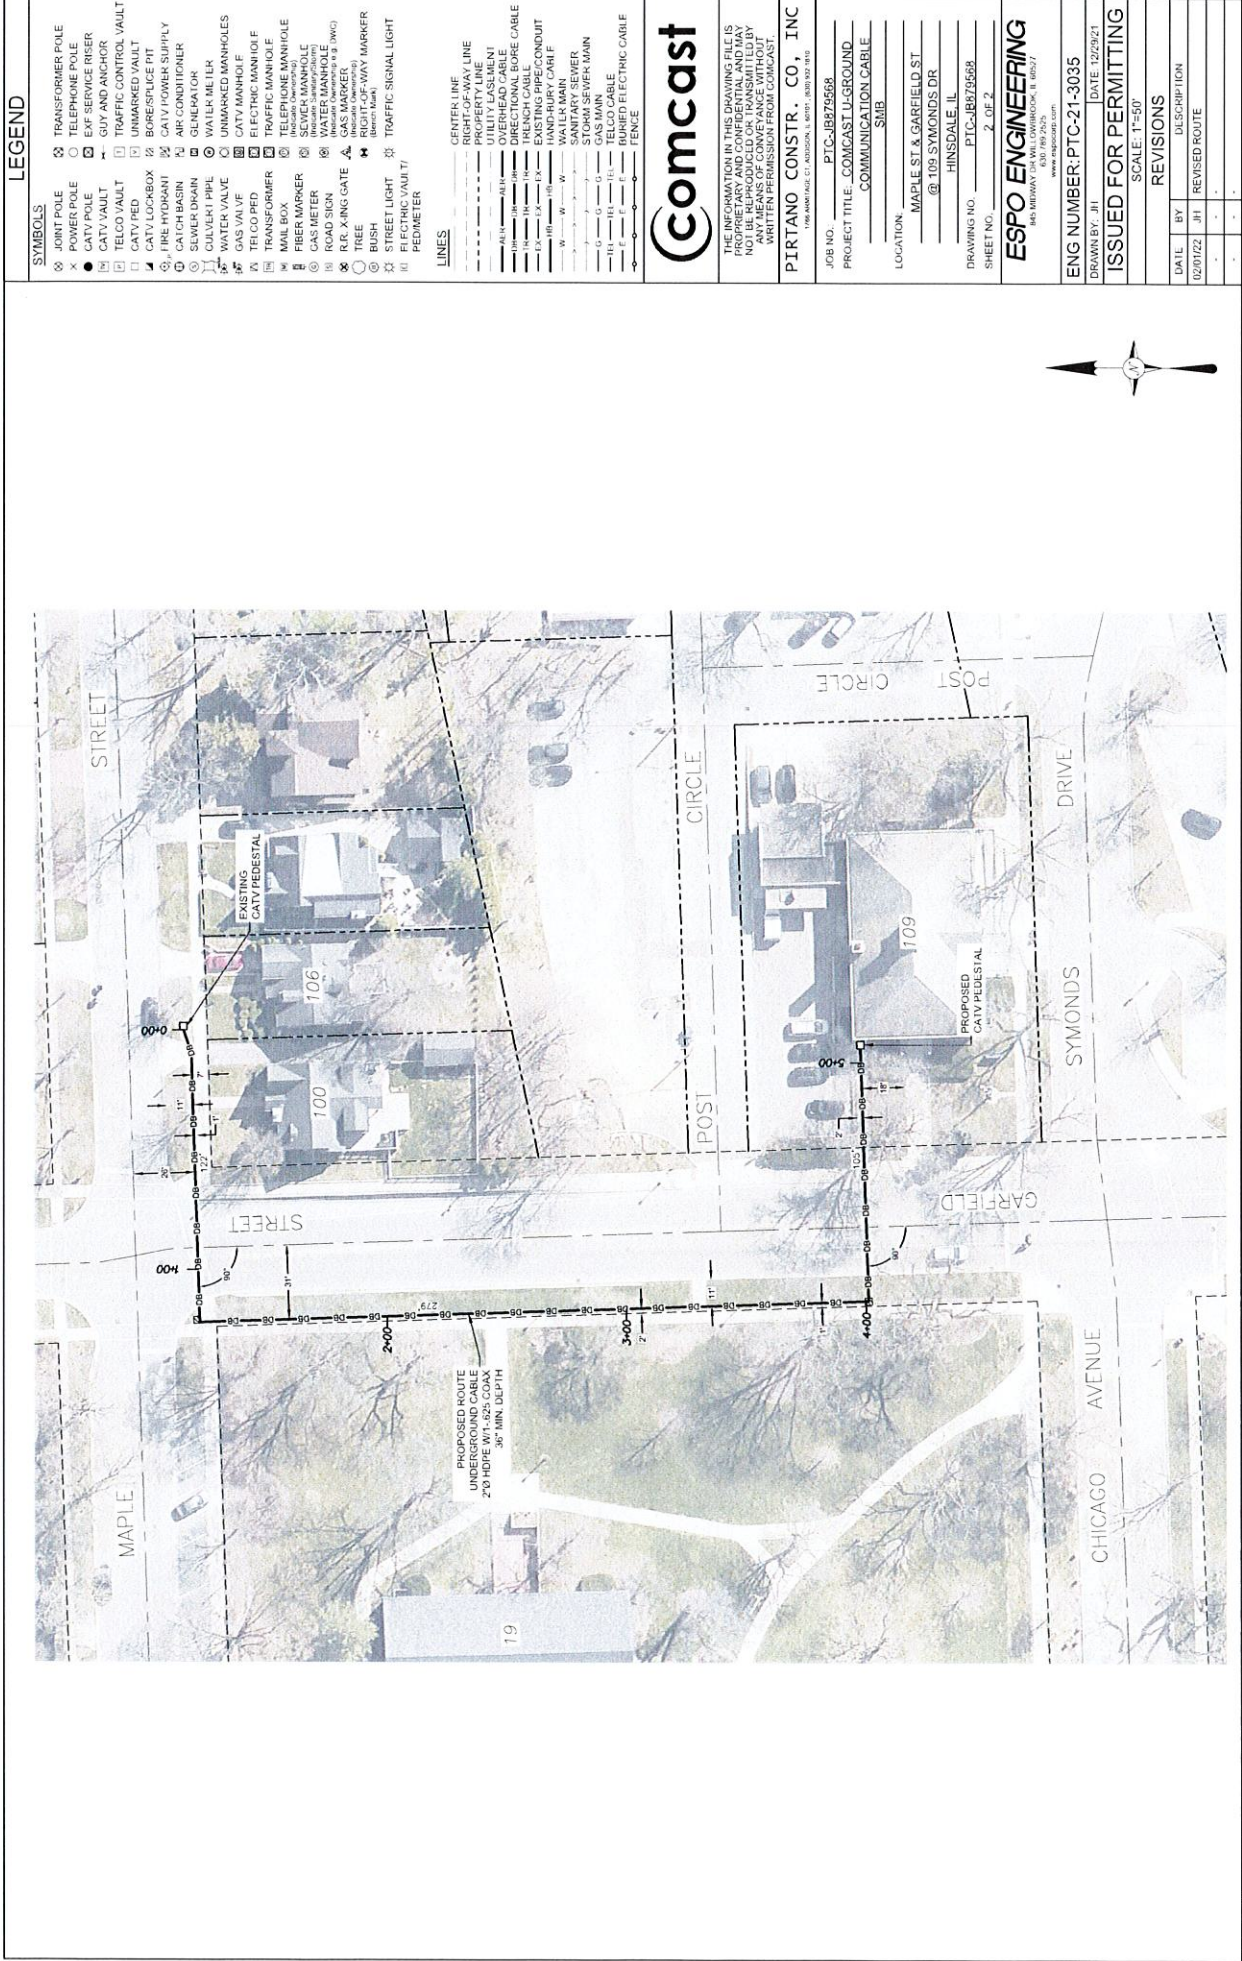

LEGEND

SYMBOLS

- ⊗ JOINT POLE
- ⊗ TELEPHONE POLE
- ⊗ EXF SERVICE RISER
- ⊗ CATV VAULT
- ⊗ TELCO VAULT
- ⊗ UNMARKED VAULT
- ⊗ CATV LOCKBOX
- ⊗ FIRE HYDRANT
- ⊗ CATCH BASIN
- ⊗ SEWER DRAIN
- ⊗ WATER VALVE
- ⊗ GAS VALVE
- ⊗ TELEPHONE MANHOLE
- ⊗ MAIL BOX
- ⊗ FIBER MARKER
- ⊗ GAS METER
- ⊗ ROAD SIGN
- ⊗ R.R. XING GATE
- ⊗ TREE
- ⊗ BUSH
- ⊗ STREET LIGHT
- ⊗ ELECTRIC VAULT
- ⊗ PEDIMETER

LINE

- CENTER LINE
- RIGHT-OF-WAY LINE
- PROPERTY LINE
- UTILITY LASHMENT
- OVERHEAD CABLE
- UNDERGROUND CABLE
- EXISTING PIPE/CONDUIT
- HAND-HURRY CABLE
- SANITARY SEWER
- STORM SEWER MAIN
- GAS MAIN
- TELEPHONE CABLE
- BURIED ELECTRIC CABLE
- FENCE

Comcast

THE INFORMATION IN THIS DRAWING FILE IS THE PROPERTY OF COMCAST. IT IS NOT TO BE REPRODUCED OR TRANSMITTED IN ANY MANNER WITHOUT WRITTEN PERMISSION FROM COMCAST.

PIRTANO CONSTR. CO., INC

PROJECT TITLE COMCAST U-GROUND
COMMUNICATION CABLE
SUB

LOCATION
MAPLE ST. & GARFIELD ST.
@ 109 SYMONDS DR.
HINSDALE, IL

SHEET NO. 2 OF 2

ESPO ENGINEERING


ENG NUMBER: PTC-21-3035
DRAWN BY: JH
DATE: 12/29/21

ISSUED FOR PERMITTING
SCALE: 1"=50'

REVISIONS

DATE	BY	DESCRIPTION

[illegible]

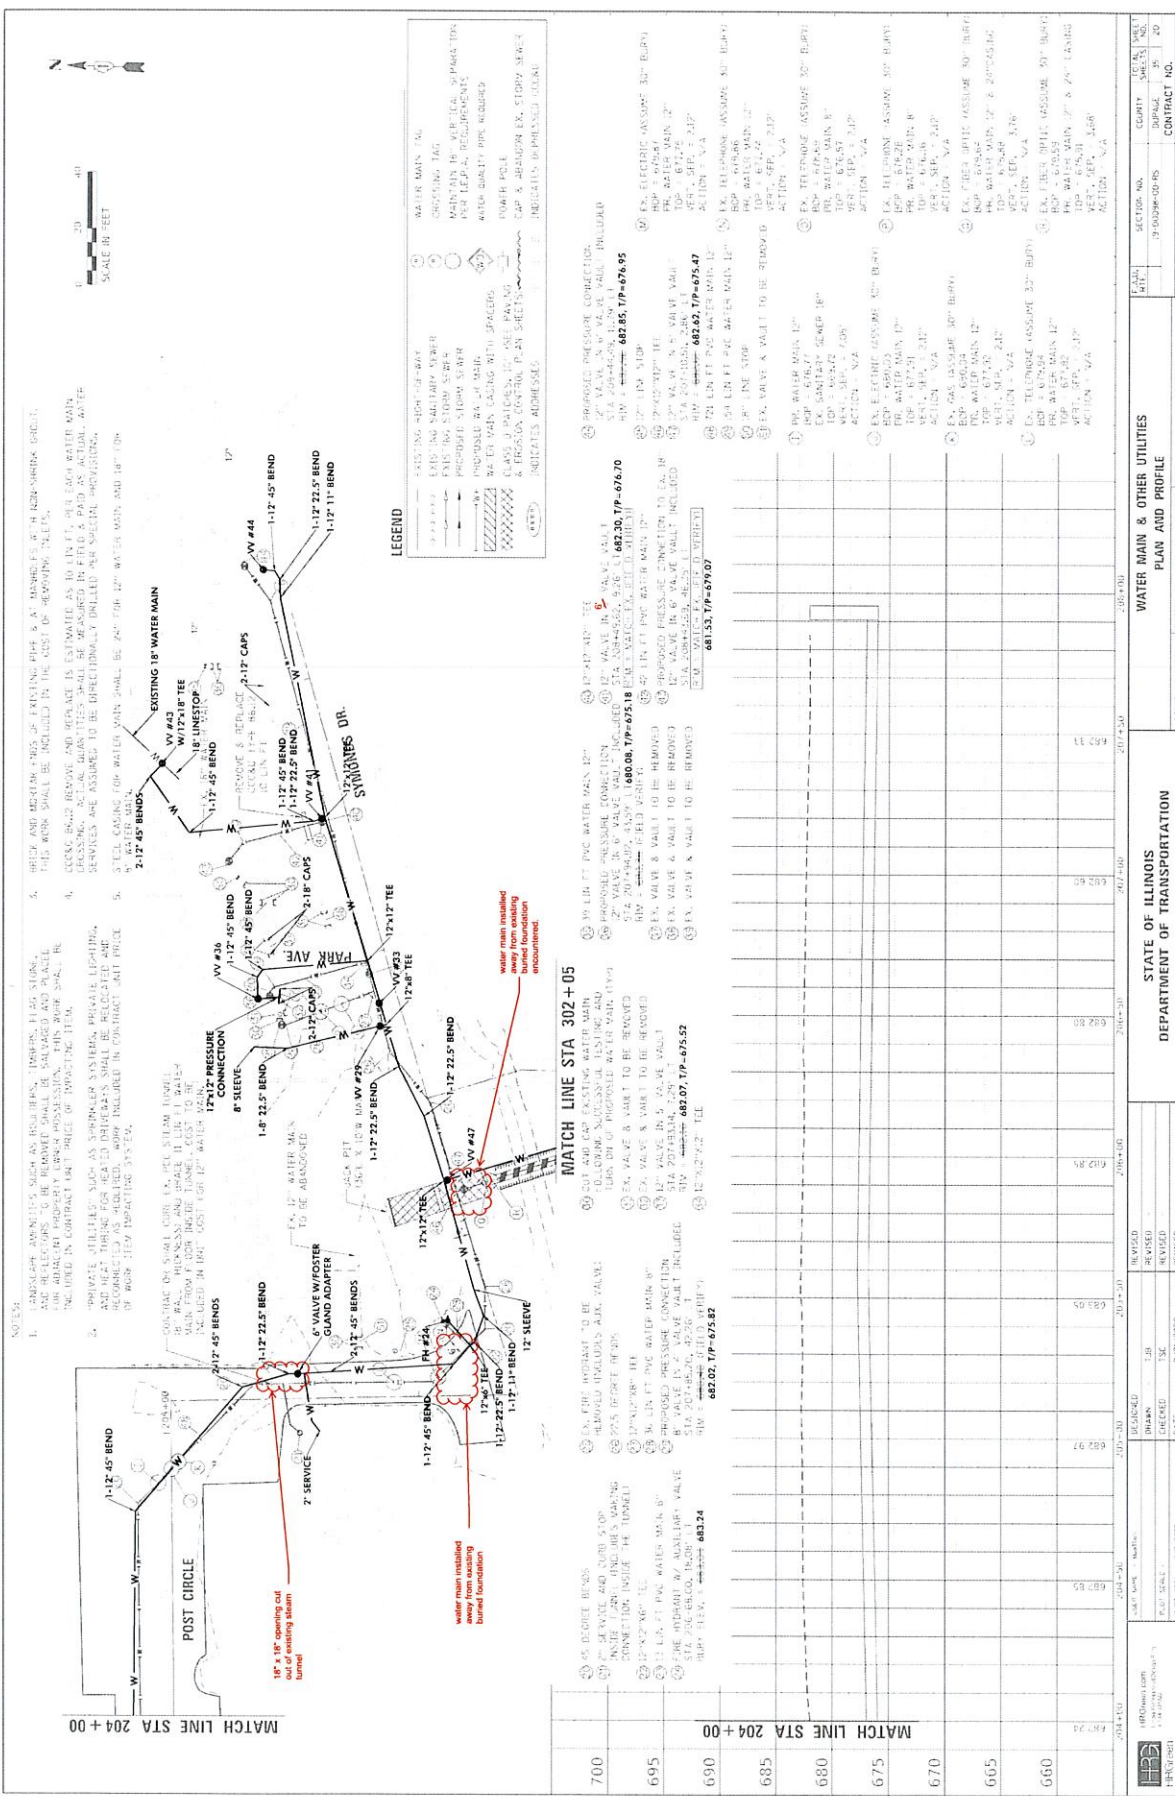

SECTION NO.		CONTRACT NO.	

