



Village of Hinsdale
19 E. Chicago Avenue
Hinsdale, IL 60521-3489
(630)789-7000

Village Website: www.villageofhinsdale.org

PUBLIC SERVICES UTILITY PERMIT APPLICATION

Date of Application: 9/17/20 Permit No: NICOR 008 Permit Expiration Date: 10-31-20

Utility Company Information:

Company Name: Nicor Gas
Address: 90 N Finley Rd
City, State, Zip: Glen Ellyn, IL 60137
Contact Person: Mike Runge
Phone Number: 224-760-5385
Email Address: jtrapp@southernco.com
Cell Number: _____
Project/Work Order Number: 135689/335689

Contractor Information:

Company Name: NPL(Northern Pipeline)
Address: 750 E Diehl Rd Ste 135
City, State, Zip: Naperville, IL 60137
Contact Person: Dylan Hradek
Phone Number: 630-995-3124
Email Address: dhradek@gonpl.com
Cell Number: _____

PROJECT LOCATION: W Maple St & N Adams St

Description of work covered under this permit: Install approximately 452' of 8" Steel and 68' of 2" PE. Retire approximately 10' 2" PE and 453' 8" Steel
(Per Attached Drawings)

Start Date: ASAP

Completion Date: ASAP

Site Plan/Details/Specifications (3 sets) included with application?

☒ YES

☐ NO

Certificate of Insurance included with application?

☒ YES

☐ NO

Type of Utility:

☐ ComEd

☒ Nicor

☐ Comcast

☐ Water

☐ Sewer

☐ Communications:

☐ Fiber Optic

☐ Wireless

☐ Other: _____

Applicant Information:

Print Name: Monty Jahns

Phone Number: 224-760-5385

Company: Nicor Gas

Email Address: g2nicorconcern@southernco.com

Signature: _____

Date: 9/16/20

ALL CONSTRUCTION SHALL BE DONE IN ACCORDANCE WITH THE LATEST EDITION IN EFFECT ON THE DATE OF PERMIT APPLICATION OF THE FOLLOWING: STANDARD SPECIFICATIONS FOR ROAD AND BRIDGE CONSTRUCTION & SUPPLEMENTAL SPECIFICATIONS AND RECURRING SPECIAL PROVISIONS BY THE ILLINOIS DEPARTMENT OF TRANSPORTATION, ILLINOIS MANUAL ON UNIFORM TRAFFIC CONTROL DEVICES FOR STREETS AND HIGHWAYS, STANDARD SPECIFICATIONS FOR WATER AND SEWER MAIN CONSTRUCTION IN ILLINOIS, AND THE VILLAGE OF HINSDALE SUBDIVISION ORDINANCE AND ENGINEERING STANDARDS.

Village Use Only

Permit Approved:

☒ YES

☐ NO


Conditions for Approval/Reasons for Denial:

RESTORE ALL DISTURBED AREAS WITHIN 14 DAYS OF PIPE INSTALL. LOCAL RESIDENTS MUST BE NOTIFIED 72 HOURS PRIOR TO START.

Approved By: _____

Date: _____

9/17/20

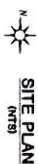


TEST SECTION	DESCRIPTION		LEAK TEST PER 100' RUN		STRENGTH TEST PER 100' RUN		FIELD RECORD PER 100' RUN	
	SECTION TYPE	TOTAL LENGTH	TEST PIPE DIA. (IN.)	TEST PIPE LENGTH (FEET)	TEST PIPE DIA. (IN.)	TEST PIPE LENGTH (FEET)	TEST PIPE DIA. (IN.)	TEST PIPE LENGTH (FEET)
1	452'	8" STIL	3	90	-	-	-	-
2	68'	2" PE	3	90	-	-	-	-
3	25'	-	-	-	-	-	-	-

[illegible]


1. SOIL EROSION AND SEDIMENT CONTROL MEASURES SHALL BE APPROPRIATE WITH REGARD TO THE AMOUNT OF ORNAMENTAL AREA AS FOLLOWS:

A. DISTURBED AREAS ORNAMENTING LESS THAN 1 ACRE SHALL, AT A MINIMUM, BE PROTECTED BY A FILTER

- [illegible]

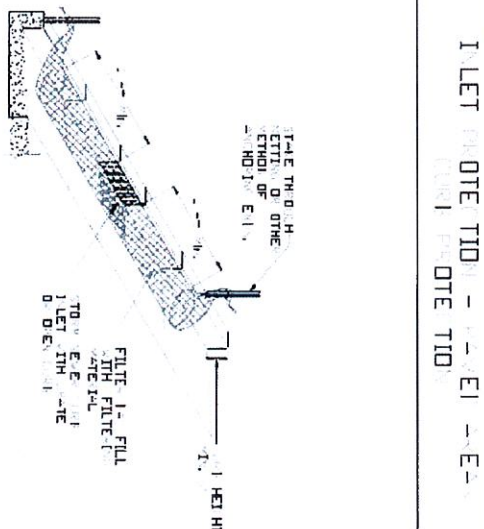

WELL VEGETATED AREA

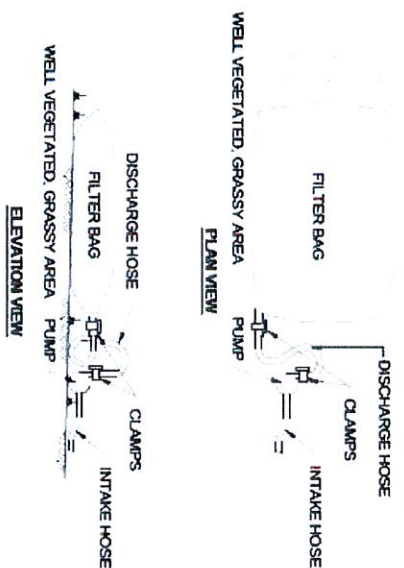

A SUITABLE MEANS OF ACCESSING THE BAG WITH MACHINERY REQUIRED FOR DISPOSAL PURPOSES MUST BE PROVIDED. FILTER BAGS SHALL BE REPLACED WHEN THEY BECOME FULL. SPARE BAGS SHALL BE KEPT AVAILABLE FOR REPLACEMENT OF THOSE THAT HAVE FAILED OR ARE FILLED.


THE PUMPING RATE SHALL BE NO GREATER THAN 750 GPM OR 1/2 THE MAXIMUM SPECIFIED BY THE MANUFACTURER, WHICHEVER IS LESS. PUMP INTAKES SHOULD BE FLOATING AND SCREENED.

FILTER BAGS SHALL BE INSPECTED DAILY. IF ANY PROBLEMS ARE DETECTED, PUMPING SHALL CEASE IMMEDIATELY AND NOT RESUME UNTIL THE PROBLEM IS CORRECTED.

[illegible]






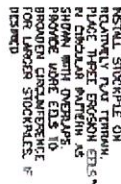

DETAIL E3-1 PLAN VIEW -
IMPROVED SIDEWALK AREAS
M.T.S


[illegible][illegible]



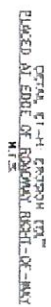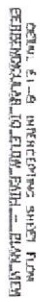

APPROVED FOR CONSTRUCTION		 Nitor Gas	

[illegible]

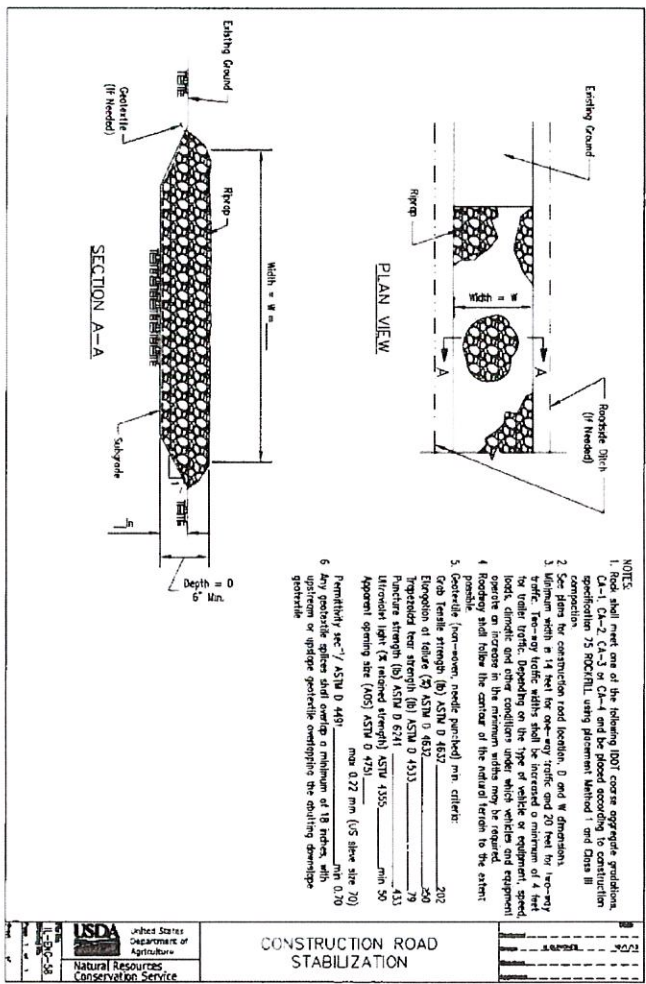

CONSTRUCTION ROAD STABILIZATION

USDA United States Department of Agriculture
Natural Resources Conservation Service

Tree Survey and Anticipated Impact Table
Nitor Gas W/O 135669 MRL460 Maple Street and Adams Street, Hinsdale

Tree ID	Common Name	Scientific Name	Diameter-at-Breast Height (DBH) (inches)	Multi-Stem	Tree Condition, Comments	Anticipated Project Impact
1	Maple var.	Acer sp. var.	4	No	Excellent	Excavation within the root zone. Temporary equipment and soil stockpile storage within the root zone.
2	American basswood	Tilia americana	16	No	Good	Excavation within the root zone. Temporary equipment and soil stockpile storage within the root zone.
3	Silver maple var.	Acer saccharinum var.	12	No	Good	No impacts anticipated
4	Silver maple var.	Acer saccharinum var.	22	No	Fair	Excavation within the root zone. Temporary equipment and soil stockpile storage within the root zone.
5	Sugar maple var.	Acer saccharum var.	10	No	Good	No impacts anticipated
6	Maple var.	Acer sp. var.	7	No	Good	Excavation within the root zone. Temporary equipment and soil stockpile storage within the root zone.
7	Firm var.	Ulmus sp. var.	26	No	Fair	Excavation within the root zone. Temporary equipment and soil stockpile storage within the root zone.
8	Honey Locust	Gleditsia inornata	15	No	Good	No impacts anticipated



APPROVED FOR CONSTRUCTION

Nitor Gas

PROJECT: 135669 MRL460
SHEET: 9 OF 9
DATE: 07/17/20
BY: [Signature]
CHECKED BY: [Signature]
APPROVED BY: [Signature]

NOTES:

1. LANDSCAPE MATERIALS SUCH AS GRASS, TREES, PLANT STONE, AND REFLECTORS TO BE REMOVED SHALL BE SALVAGED AND PLACED FOR ADJACENT PROPERTY OWNER POSSESSION. THIS WORK SHALL BE INCLUDED IN CONTRACT UNIT PRICE OF IMPACTING ITEM.
2. "PRIVATE UTILITIES" SUCH AS SPRINKLER SYSTEMS, PRIVATE LIGHTING, AND HEAT TUBING FOR HEATED DRIVEWAYS SHALL BE RELOCATED AND RECONNECTED AS REQUIRED. WORK INCLUDED IN CONTRACT UNIT PRICE OF WORK ITEM IMPACTING SYSTEM.
3. BRICK AND MORTAR FRAMES OF EXISTING PIPE & AT MANHOLES WITH NON-SINK CIRCUIT. THIS WORK SHALL BE INCLUDED IN THE COST OF REMOVING INLETS.
4. CROWN 66.12 REMOVE AND REPLACE IS ESTIMATED AS 10 LIN FT. PER EACH WATER FIELD & PAID AS ACTUAL.
5. STEEL CASING FOR WATER MAIN SHALL BE 24" FOR 12" WATER MAIN & 18" FOR 8" WATER MAIN.

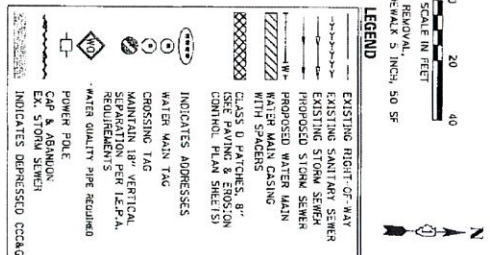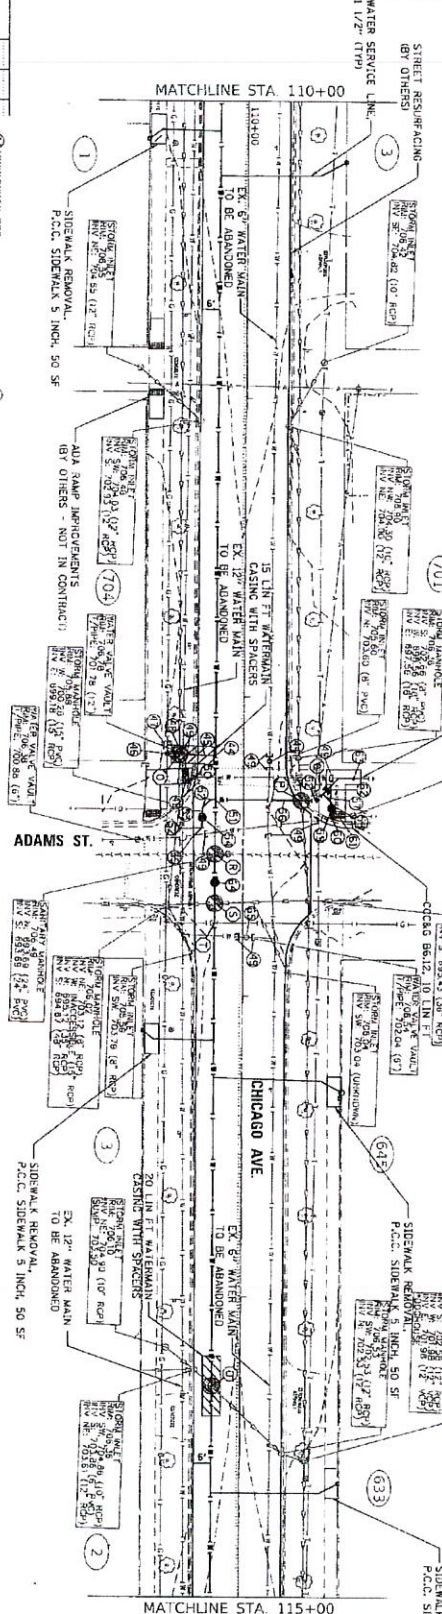

STATION	110+00	110+50	111+00	111+50	112+00	112+50	113+00	113+50	114+00	114+50	115+00
730											
725											
720											
715											
710											
705											
700											
695											
690											

 DATE 1/24/2020
 DESIGNED BY T.E.
 CHECKED BY T.E.
 REVISIONS
 DEPARTMENT OF TRANSPORTATION
 STATE OF ILLINOIS
 WATER MAIN & OTHER UTILITIES
 PLAN AND PROFILE
 SCALE: 1" = 20' SHEET 3 OF 14 SHEETS 574 TO 574
