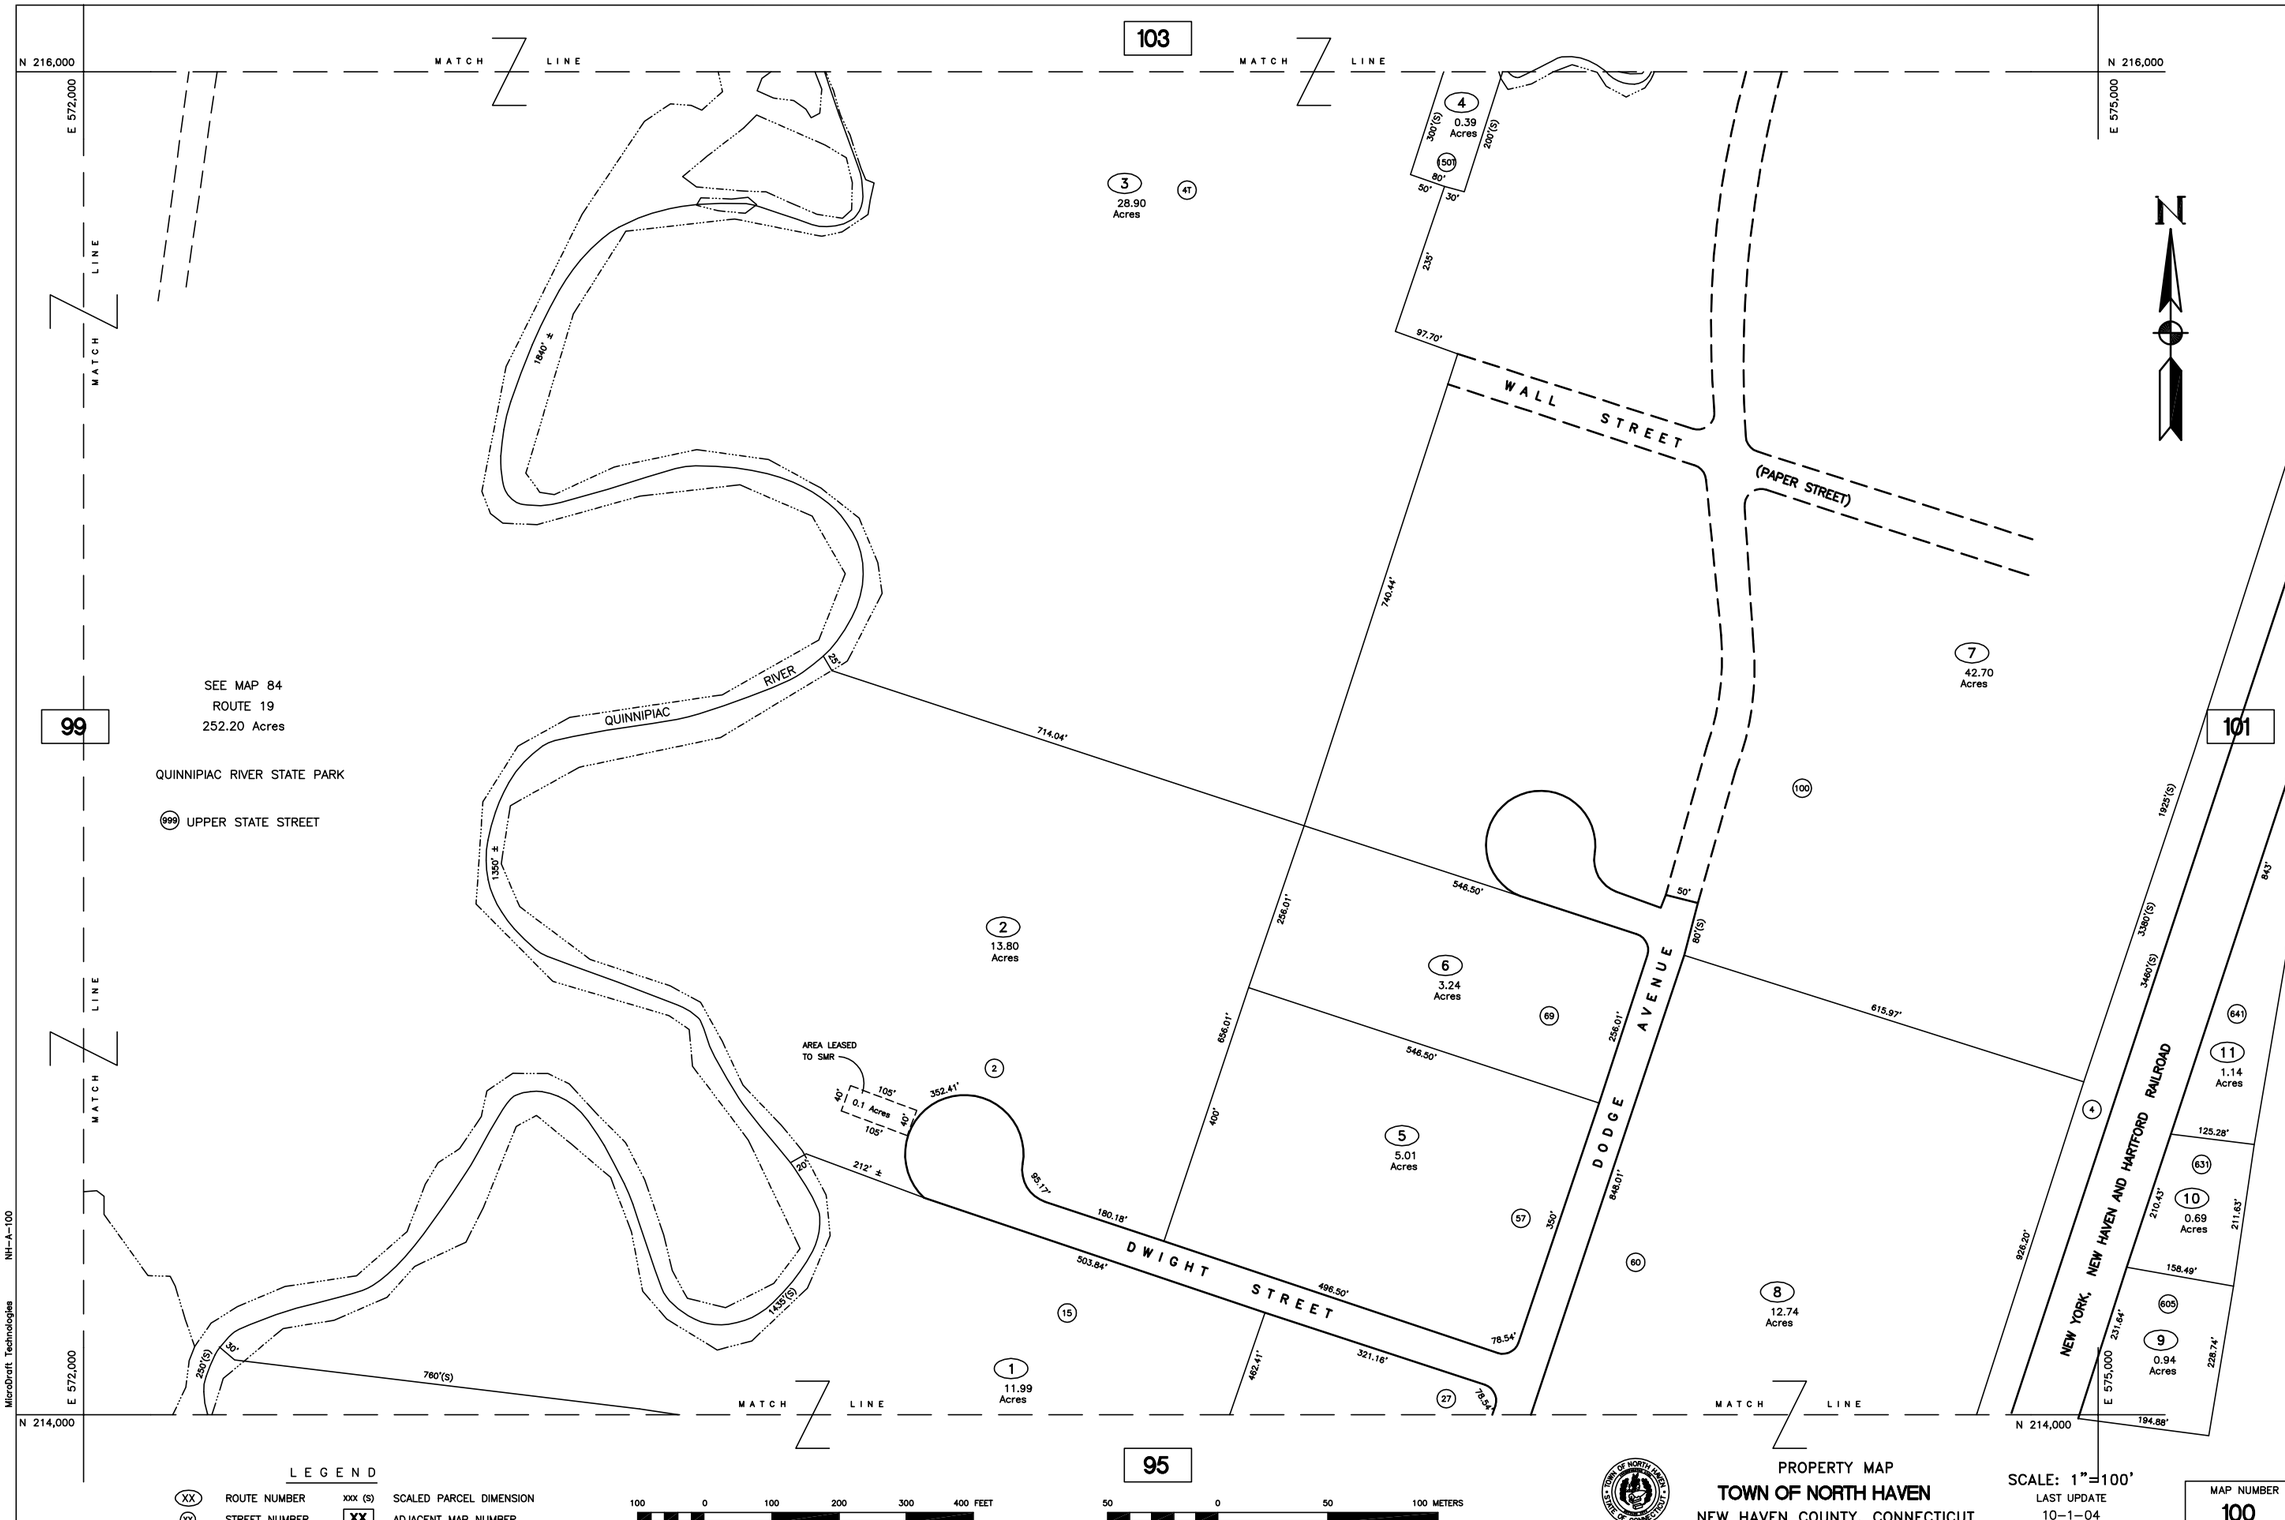

103
99
101
95
N 216,000
N 214,000
E 572,000
E 575,000
MATCH LINE
SEE MAP 84
ROUTE 19
252.20 Acres
QUINNIPIAC RIVER STATE PARK
999 UPPER STATE STREET
QUINNIPIAC RIVER
WALL STREET
(PAPER STREET)
DODGE AVENUE
DWIGHT STREET
NEW YORK, NEW HAVEN AND HARTFORD RAILROAD
AREA LEASED TO SMR
0.1 Acres
1 11.99 Acres
2 13.80 Acres
3 28.90 Acres
4 0.39 Acres
5 5.01 Acres
6 3.24 Acres
7 42.70 Acres
8 12.74 Acres
9 0.94 Acres
10 0.69 Acres
11 1.14 Acres
N
LEGEND
XX ROUTE NUMBER
XX STREET NUMBER
XXX (S) SCALED PARCEL DIMENSION
XX ADJACENT MAP NUMBER
100 0 100 200 300 400 FEET
50 0 50 100 METERS
PROPERTY MAP
TOWN OF NORTH HAVEN
NEW HAVEN COUNTY, CONNECTICUT
SCALE: 1"=100'
LAST UPDATE
10-1-04
MAP NUMBER
100
MicroDraft Technologies
NH-A-100